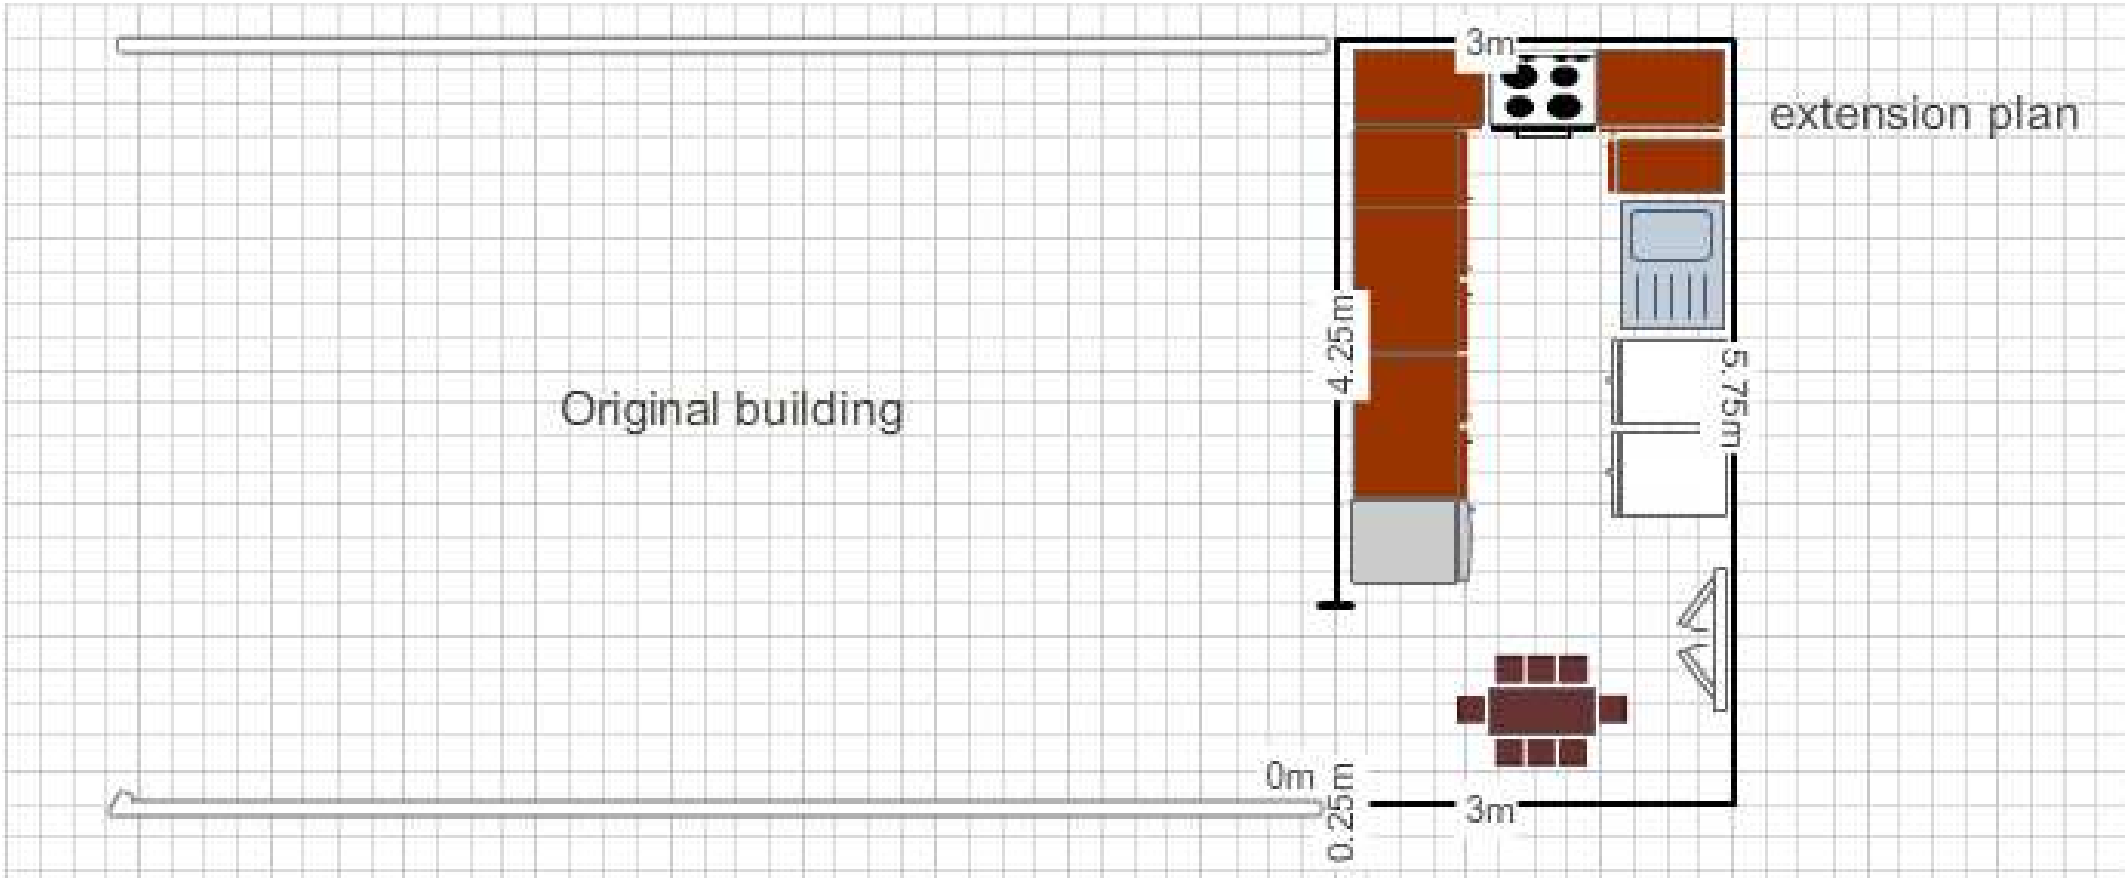
extension plan
Original building
3m
4.25m
5.75m
0m
0.25m
3m