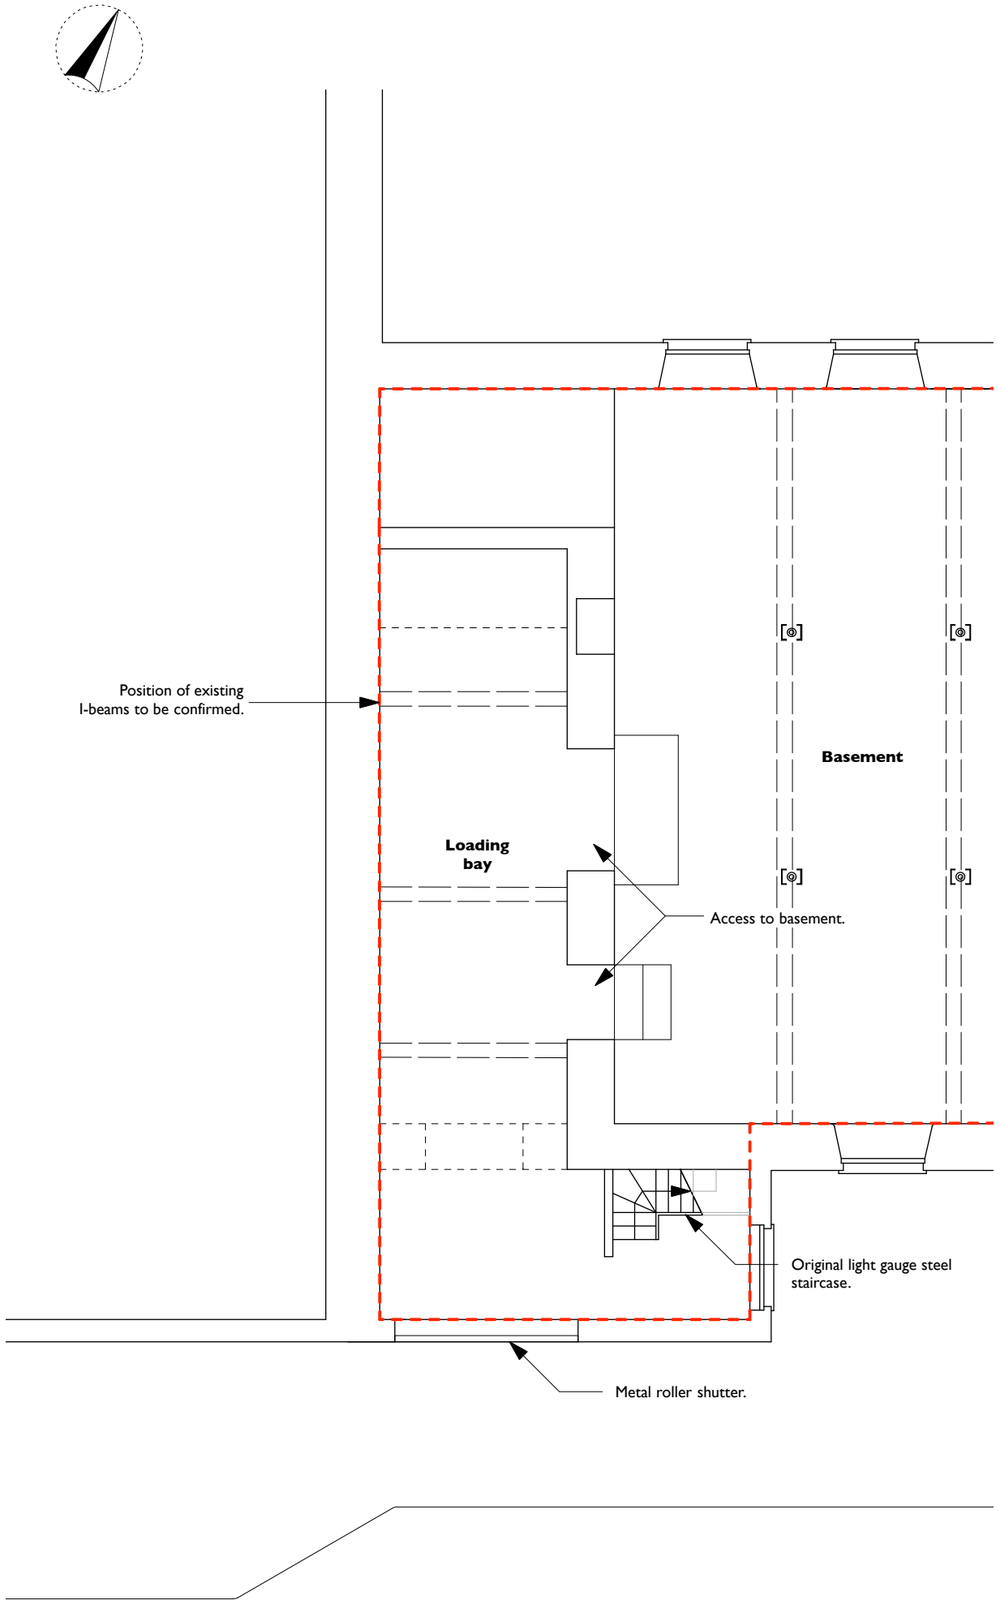


COPYRIGHT OF ATELIER MB LTD
DO NOT SCALE FROM THIS DRAWING
DIMENSIONSTO BE CHECKED ON SITE

Existing
Downstand beams
Extent of works

B	Sep 16	Annotations and drawing revised.
A	Sep 16	Annotations revised.

Chatham Mill
Manchester

Loading Bay Floor Plan
Existing

scheme	1624
drwg no.	**E(100)**
rev	B
scale	**1:100@A3**
date first drawn	Apr 16
drawn	ZS

SK *sketch* ***P*** *proposed* ***T*** *tender* ***C*** *construction* ***AB*** *asbuilt*

www.ateliermb.co.uk
t 0161 236 0051
e architect@ateliermb.co.uk

Atelier MB
Urban Architects