
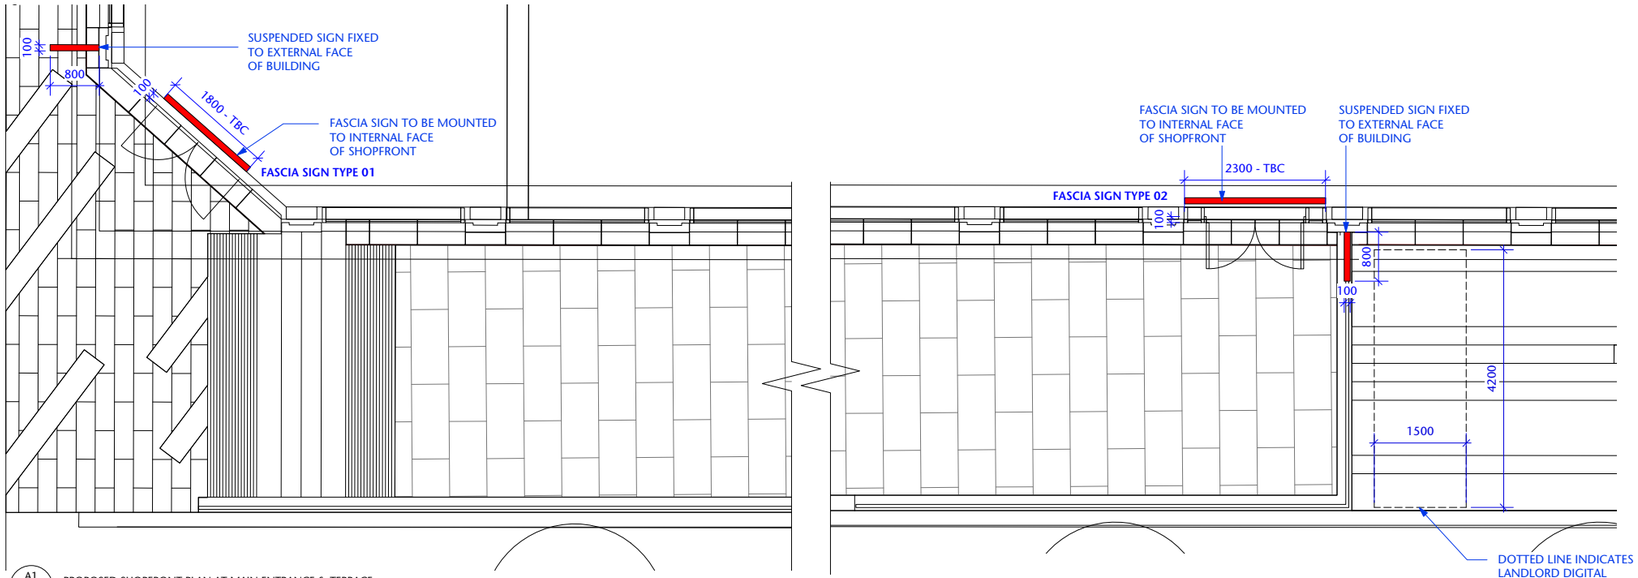


A1 / 302 PROPOSED SHOPFRONT PLAN AT MAIN ENTRANCE & TERRACE
SCALE 1:50@A1 / 1:100@A3

NB. PROJECTING SIGN BOX TO BE FIXED TO EXTERNAL FACE OF BUILDING.
FIXING DETAIL TO BE DISCUSSED/AGREED WITH LANDLORD TEAM

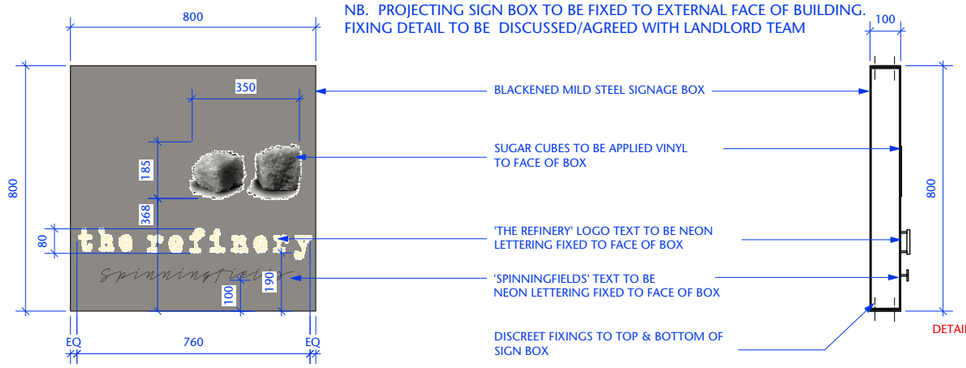

A2 / 302 PROJECTING SIGN ELEVATION
SCALE 1:50@A1 / 1:100@A3


A3 / 302 PROJECTING SIGN SECTION
SCALE 1:50@A1 / 1:100@A3

NB. FASCIA SIGN DIMENSIONS TO BE CHECKED ON SITE AND AGREED
PRIOR TO MANUFACTURE

A4 / 302 FASCIA SIGN TYPE 01 ELEVATION
SCALE 1:50@A1 / 1:100@A3


A5 / 302 FASCIA SIGN TYPE 01 SECTION
SCALE 1:50@A1 / 1:100@A3

NB. FASCIA SIGN DIMENSIONS TO BE CHECKED ON SITE AND AGREED
PRIOR TO MANUFACTURE

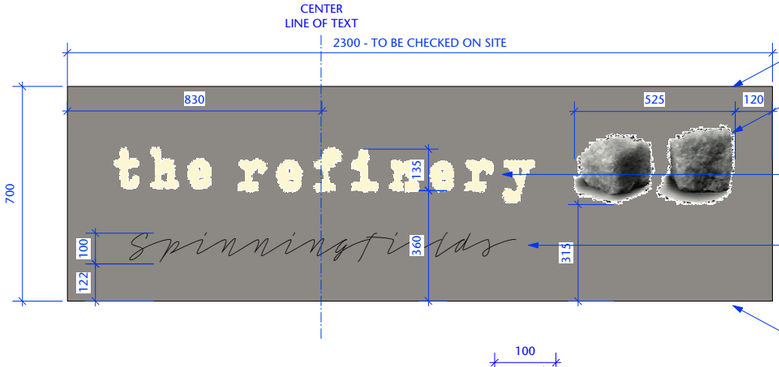




A7 / 302 FASCIA SIGN TYPE 02 SECTION
SCALE 1:50@A1 / 1:100@A3

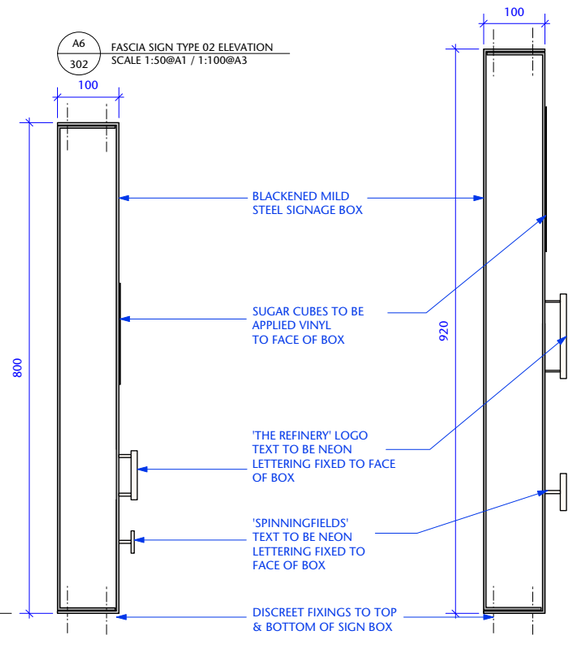

A6 / 302 FASCIA SIGN TYPE 02 ELEVATION
SCALE 1:50@A1 / 1:100@A3

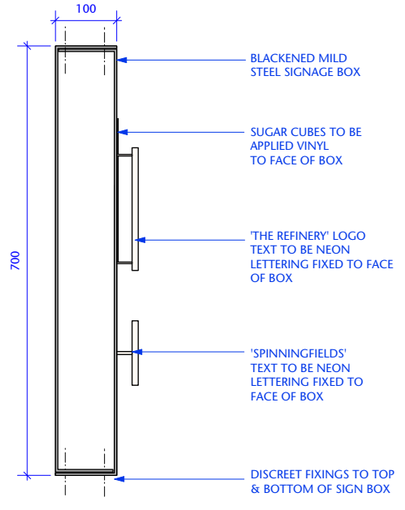

A8 / 302 DETAIL 01
SCALE 1:50@A1 / 1:100@A3

A9 / 302 DETAIL 02
SCALE 1:50@A1 / 1:100@A3

A10 / 302 DETAIL 03
SCALE 1:50@A1 / 1:100@A3

Notes

This drawing should not be scaled. The contractor is to verify all dimensions and conditions on site. This drawing is the property of Fusion and they reserve the copyright. It is issued on the understanding that it will not be copied, reproduced or disclosed in whole or in part to any unauthorised party without written permission from Fusion

B	04.07.16	ISSUED FOR CONSTRUCTION
A	05.04.16	MAIN FASCIA TO BE INTERNAL

FUSION
design and architecture
4 Risborough Street London SE1 0HE
Tel: 020 7928 9982 Fax: 020 7928 9994
email : mail@fusiondna.co.uk

Job Name: DRAKE & MORGAN

Site Address: RETAIL UNIT G01
XYZ, SPINNINGFIELDS
MANCHESTER

Drg Name: PROPOSED SIGNAGE DETAILS

Status: FOR CONSTRUCTION

Drawn by:	ESM	Checked by:	SJS
Scale:	1:100 @ A1 1:200 @ A3	Date:	29.01.2016
Job/Drg N°:	94.28/302B		