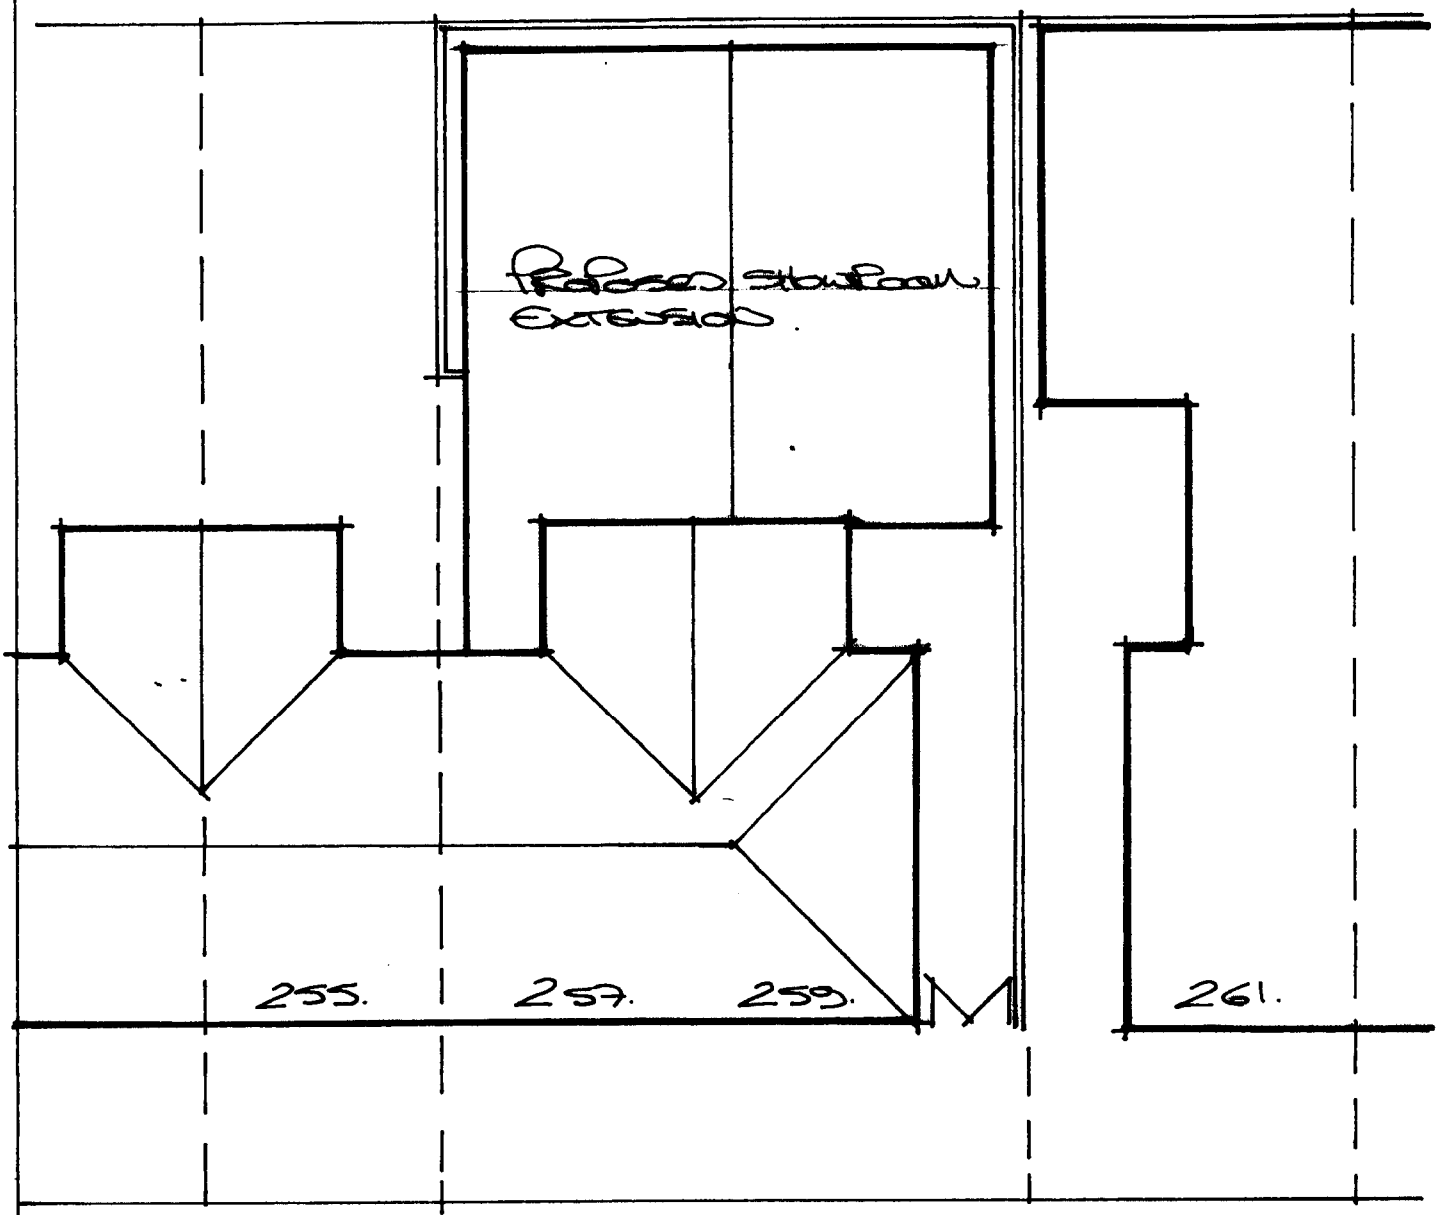


PLANNING
CKD
EPLIED
RECD 2 1 APR 2008
DATE
M
M
LAGE

257/259 Barlow Moor Rd.,
Chorlton-cum-Hardy, M/c.

Proposed Block Plan.

1:200 @ A4.
MR.
April '08.

GB/MR: 04-05.