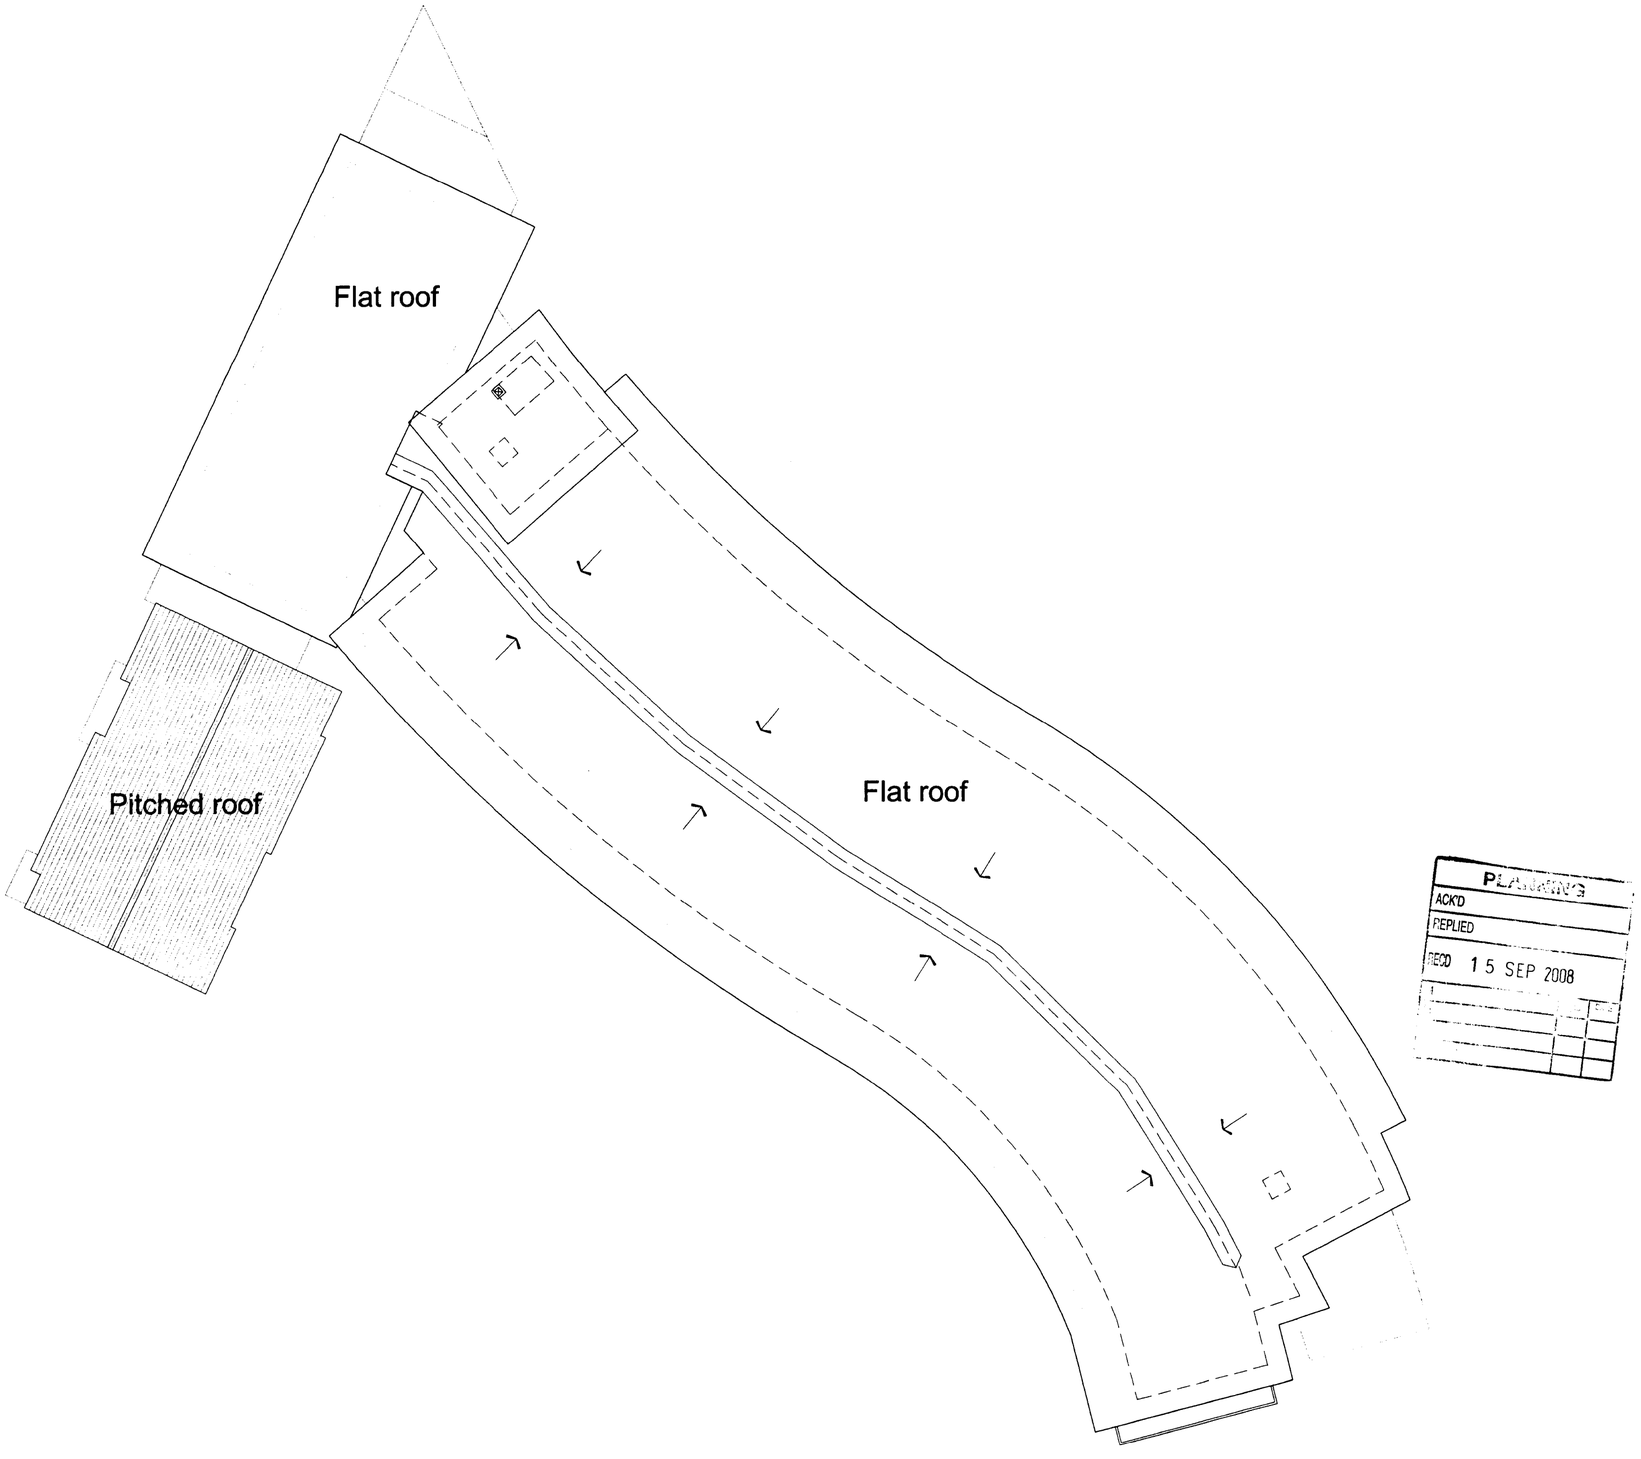


PLANNING
ACK'D
REPLIED
RECD 15 SEP 2008

rev	description	drwn	auth	date
B	Submitted for variation of condition application	KF	JB	20.08.08

LEACH RHODES WALKER
ARCHITECTS

MAINE ROAD PHASE 9

ROOF PLAN

Drn By: KF Auth By: JB Date: 20.08.08
Drg No: 6755/L(00)25 1:200@A2 Rev: B

LEACH RHODES WALKER
Riverside Manchester M3 5AA
t: +44 (0) 161 833 0211 f: +44 (0) 161 832 7757
e: info@lrw.co.uk www.lrw.co.uk