SCOTT BROWNRIGG

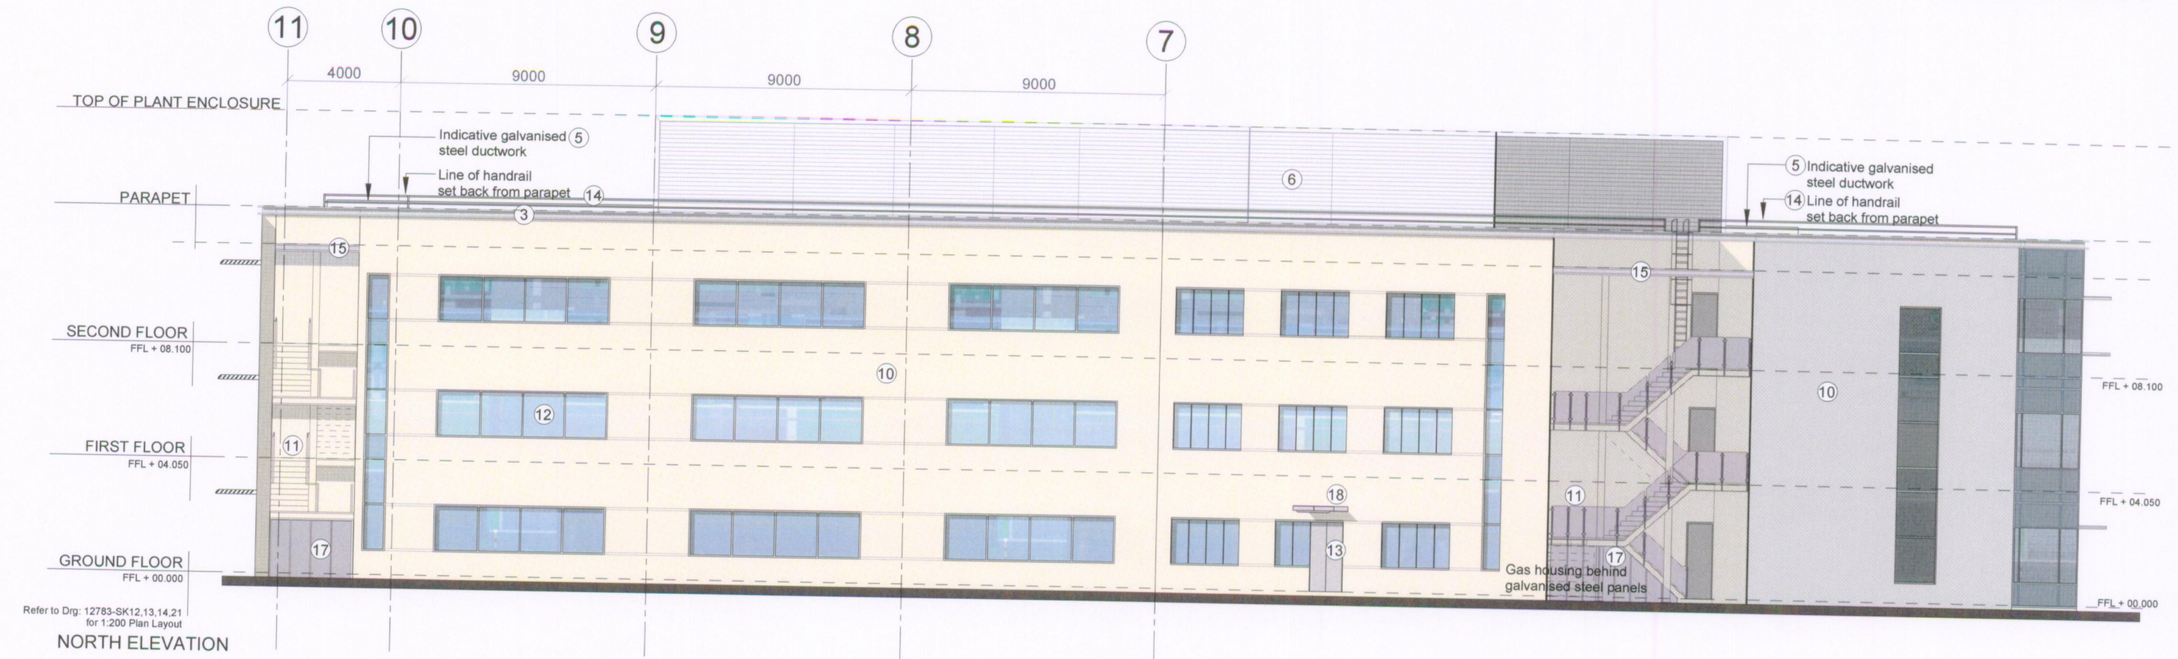

NORTH ELEVATION



NORTH-EAST ELEVATION

KEY:

1. Polyester powder coated aluminium framed curtain walling with glass look-a-like spandrel panels
2. Reconstituted stone cladding panels
3. Polyester powder coated aluminium feature channel
4. Polyester powder coated cantilevered roof overhang
5. Indicative galvanised steel ductwork
6. Polyester powder coated aluminium louvers to roof plant enclosure
7. Toughened glass external door
8. Revolving glass door
9. Polyester powder coated aerofoil brise soleil blades
10. Brickwork facing
11. Galvanised steel external staircase with galvanised & painted balustrade system
12. Polyester powder coated aluminium framed windows
13. Polyester powder coated metal external doors to match window system
14. Line of handrail set back from parapet
15. Galvanised steel roof to external stairs
16. Polyester powder coated aluminium frame silicone glazed curtain walling
17. Galvanised steel metal panels to match external staircase
18. Canilevered canopy

Elevations Sheet 2 of 3

Plot 3500 Manchester Business Park

13 May 2008 12783 • SK 23 E

0 5 10m SCALE 1 : 200 @ A3

© Scott Brownrigg Ltd