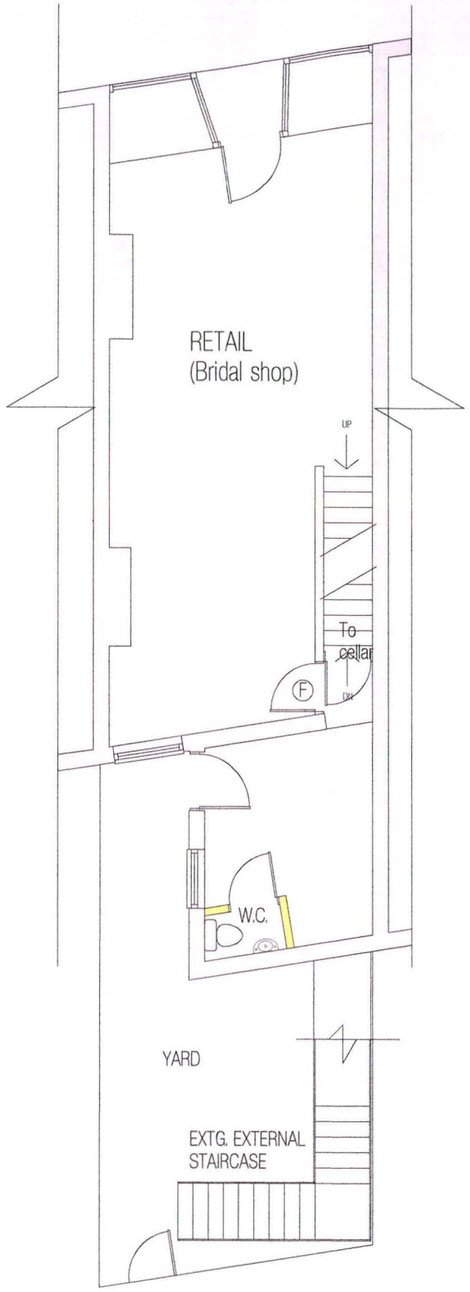

PROPOSED GROUND FLOOR
Scale 1:100

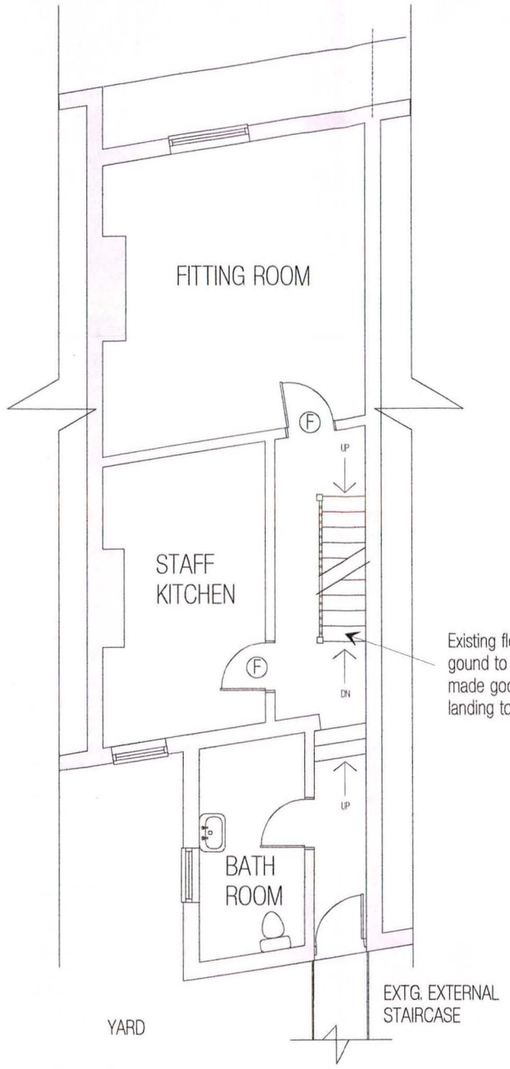

Existing floor boarding over stairs frion gound to first floor to be removed and made good. Hand rails on stairs and landing to be reinstated as necessary..

PROPOSED FIRST FLOOR



BURTON ROAD
FRONTAGE



PLANNING AND BUILDING CONTROL
29 MAY 2012

PROPOSED
SECOND
FLOOR
Scale 1:100

CLIENT:	Mrs. A. Parkinson
PROJECT:	Change of use of existing shop on ground floor with single flat on first and second floor to single shop on including storage on top floor.
SITE:	204 Burton Road, Didsbury, Manchester. M20 2LW
DRAWING:	As Proposed
DWG. No.	TP/12/03 **REV:**
DATE:	May 2012 **SCALE:** See Plan
DRAWN:	GDM T: 0161 748 5966 M: 07598719964