
All dimensions to be checked on site by the appointed contractors prior to any work commencing on site, or undertaking the production of shopfitting drawings.


This drawing is subject to copyright. ©

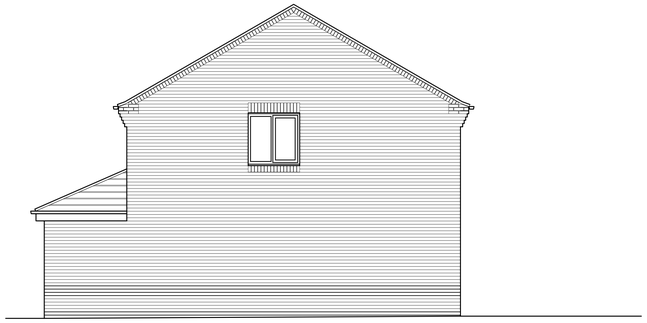

EXISTING LH-SIDE ELEVATION



EXISTING REAR ELEVATION

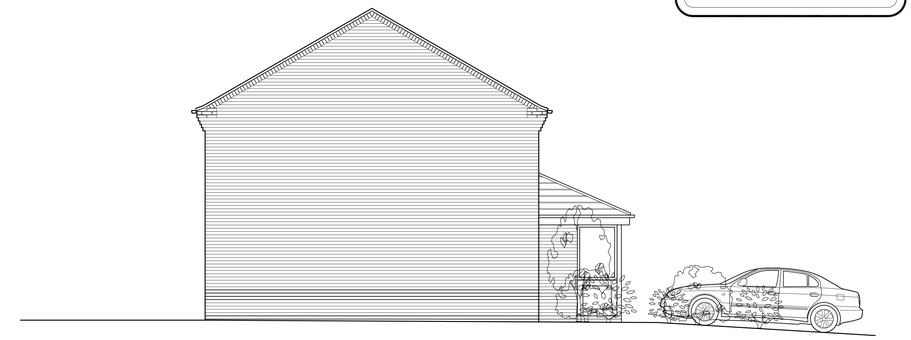

EXISTING RH-SIDE ELEVATION



PROPOSED LH-SIDE ELEVATION

PROPOSED EXTENSION

BRICKWORK AND MORTAR TO THE PROPOSED EXTENSION IS TO MATCH EXISTING

CONCRETE ROOF TILES TO MATCH EXISTING

RED BRICK HEADER (X2) COURSE BANDING TO MATCH EXISTING DETAIL AT THE EAVES LEVEL

ALL NEW WINDOWS & DOORS TO MATCH EXISTING

RED BRICK (x2) COURSE BANDING TO MATCH EXISTING



NEIGHBOURING PROPERTY


BOUNDARY FENCE

BOUNDARY FENCE

NEIGHBOURING PROPERTY


PROPOSED REAR ELEVATION

PROPOSED EXTENSION

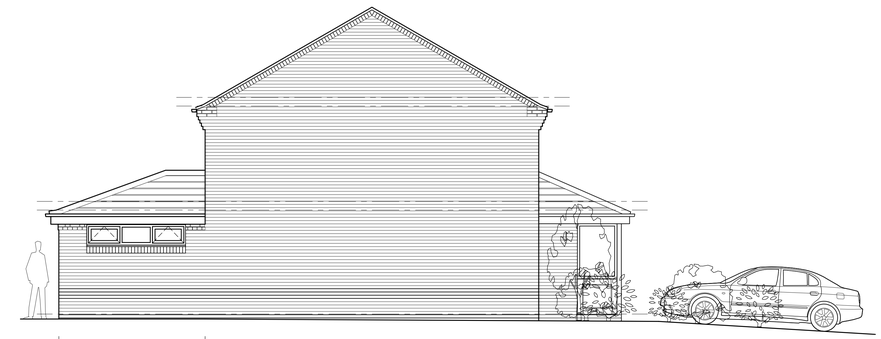


PROPOSED RH-SIDE ELEVATION

PROPOSED EXTENSION

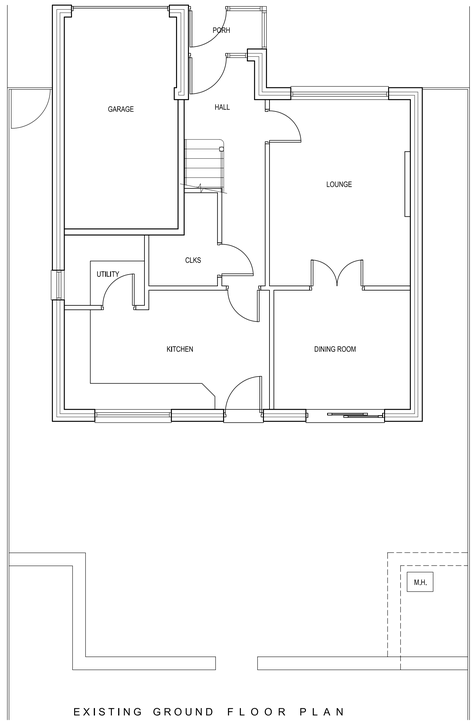


EXISTING GROUND FLOOR PLAN

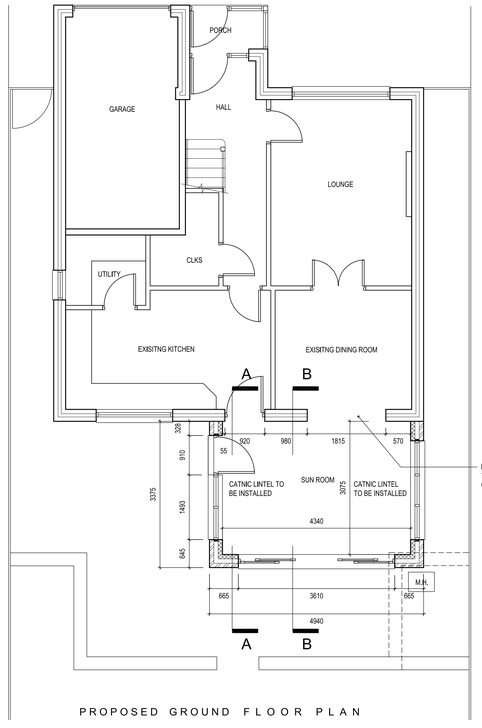


EXISTING PATIO DOORS & FRAME TO BE REMOVED & THE FLOOR LEVELLED THROUGH. THE BRICKWORK OPENING IS TO BE LINED OUT & PLASTERED.

PROPOSED GROUND FLOOR PLAN

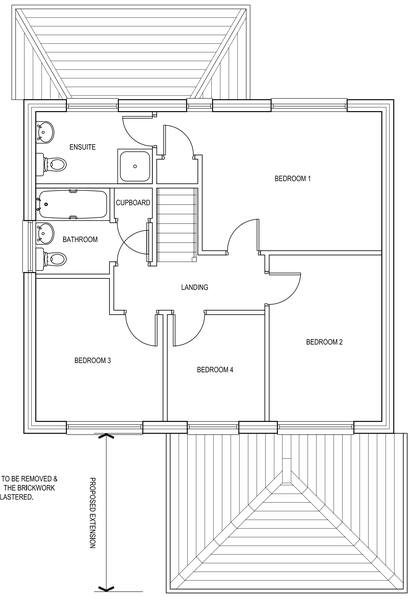

PROPOSED FIRST FLOOR PLAN

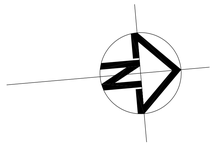

NRN Design Ltd
51 Turner Street
Northern Quarter
Manchester
M4 1DN

Tel: 0161 839 5544
Fax: 0161 839 5533
E-mail: mail@nrndesign.co.uk

NRN DESIGN interior design consultancy

DRAWING APPROVED

SIGNED BY: ..... DATE: .....

date	revision
11.11.08	ADDITIONAL INFORMATION ADDED

client: Mr John Oliver

project: Proposed Single Storey Rear Extension

drawing title: General Arrangement

location: 14 Kempsford Close, Baguley, M23 1LH

drawn by: RC | scale: 1:50 | date: 28.10.08

design reference: MJO/001 | drawing no.: 001

☑ preliminary ☐ information ☐ construction
☐ planning ☐ tender issue ☐ as built

revision: A