THIS DRAWING IS PROTECTED BY COPYRIGHT
Figured dimensions only to be taken from this drawing. All dimensions to be checked on site and any discrepancies reported to the Architect immediately.

REVISIONS:

No.	Date	Scope	Drawn	Checked	Status

STATUS
a- preliminary b- for acceptance c- for construction d- RECORD issue

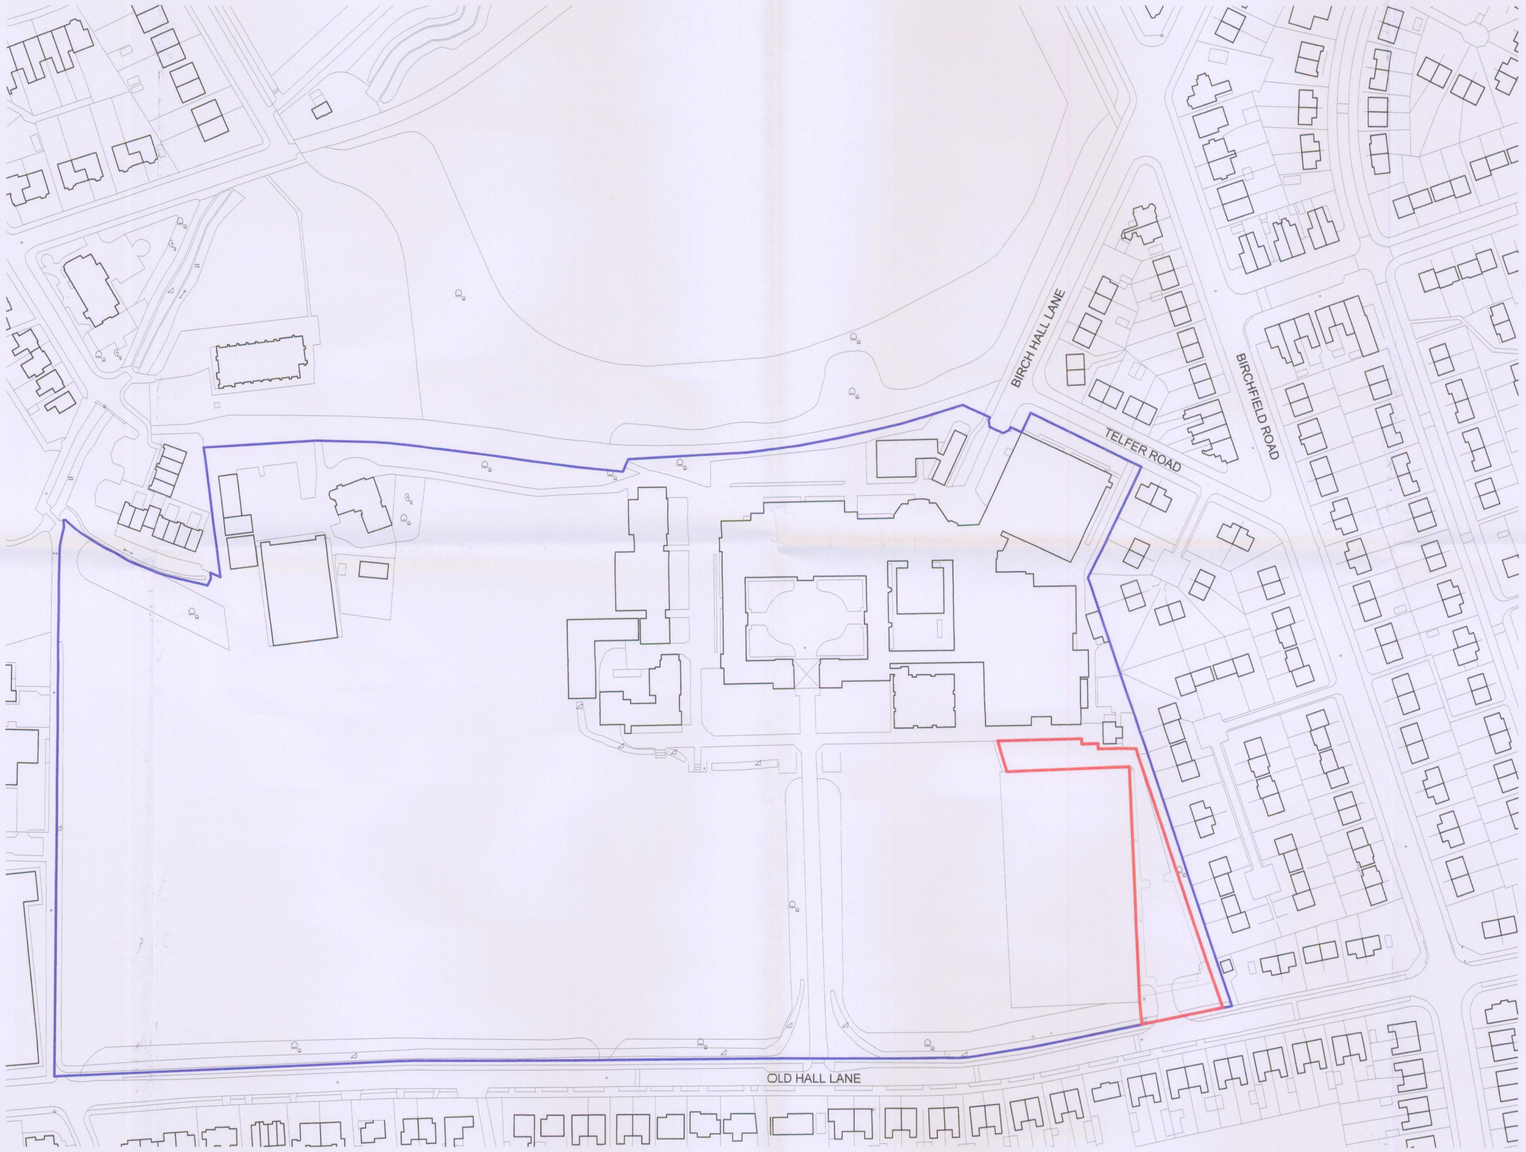

PLA
ACKD
REPLIED
RECD - 6 JUN 2008
M
M
M
ENGLAND

Manchester Grammar School **Old Hall Lane, Manchester, M13 0XT**	Apr 2008	DC
	1:1250 @ A1	
Location Plan **1/1250**	08018-01	

A&B
ANSELL & BAILEY
Chartered Architects
84 Talbot Road Manchester M16 0PG T: 0161 872 1305 F: 0161 872 0726 e:architects@anb.co.uk
24-32 Stephenson Way London NW1 2HD T: 020 7387 0141 F: 020 7387 7460 e:architects@ansellandbailey.com