Please Note

- do not scale from this drawing - use figured dimensions only
- read in conjunction with all other consultants/specialists drawings. report any discrepancies before affected work commences
- all setting out dimensions to be checked on site by contractor before work commences
- this drawing remains copyright of whitebox architecture. copy/distribute only with consent of author

Revision

refuse scheme - 1:200

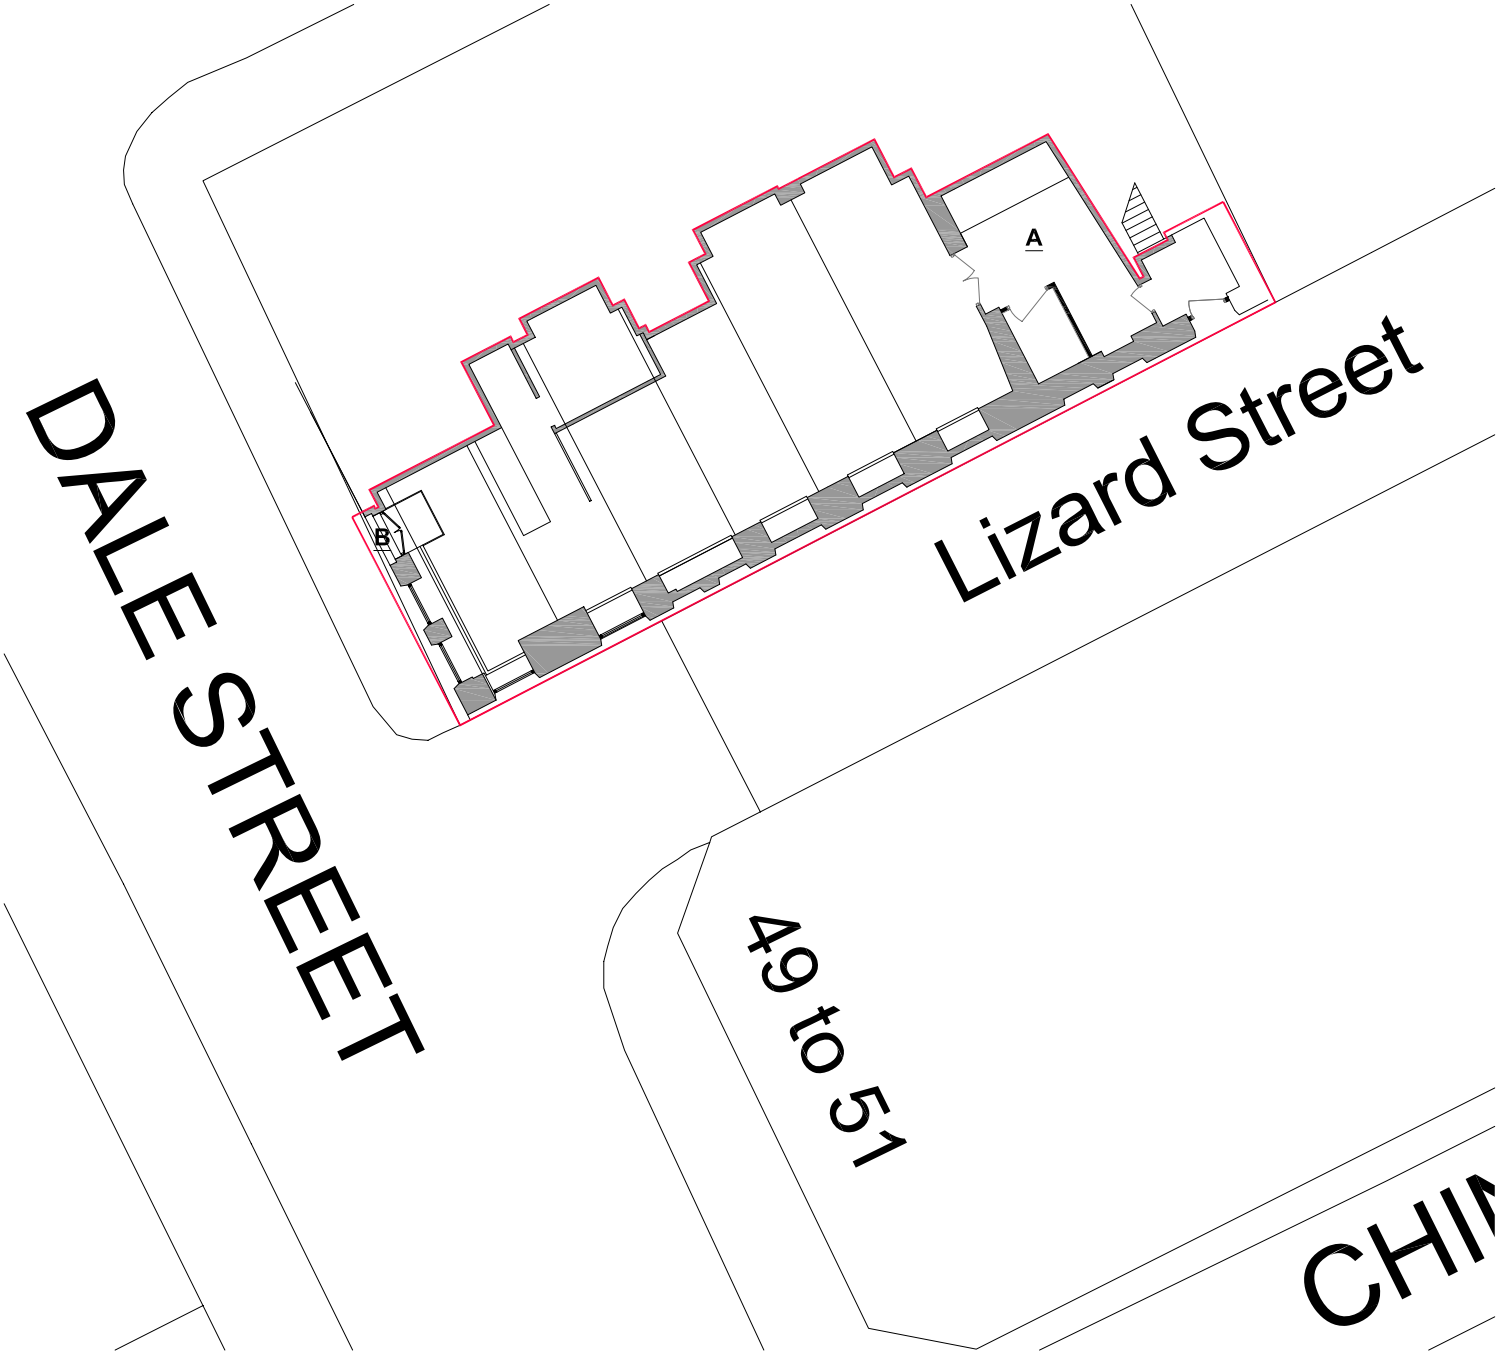

REFUSE PLAN

Number of bins proposed:
No external storage bins will be used - The scheme will adopt the Orange Bag City Center Collection Scheme by Enterprise or a similar approved service provider.

Bin Storage Area:
During opening hours all orange bag waste will be stored inside the unit at location **A**. All waste generated from different locations within the unit will be transferred to location **A** in seal bags.

Bin Collection Arrangement
The orange bags will be transferred from location **A** to location **B** outside operational hours. The bags will be placed on the street at location **B** ready for collection by Enterprise or a similar approved service provider. Collection vehicle will be able to stop immediately outside the store on the public highway.

Waste type and recycling
The waste produced will be nominal. All waste (recyclable and non recyclable) will be packed into the orange bags. The orange bag scheme incorporates a recycling sorting process of all waste.

White Box
2 Swinton Square
King Street
Knutsford
Cheshire
WA16 6HH

T 01565 754 500
F 01565 754 600
E studio@whiteboxarchitecture.com
www.whiteboxarchitecture.com

Project
wobble you

DWG
refuse plan

Project No 2151
DWG No 104
DWG Date May 2012
DWG Scale 1 to 500 @ A4
Revision _Planning

©