



STREET SCENE TO GREAT WESTERN STREET

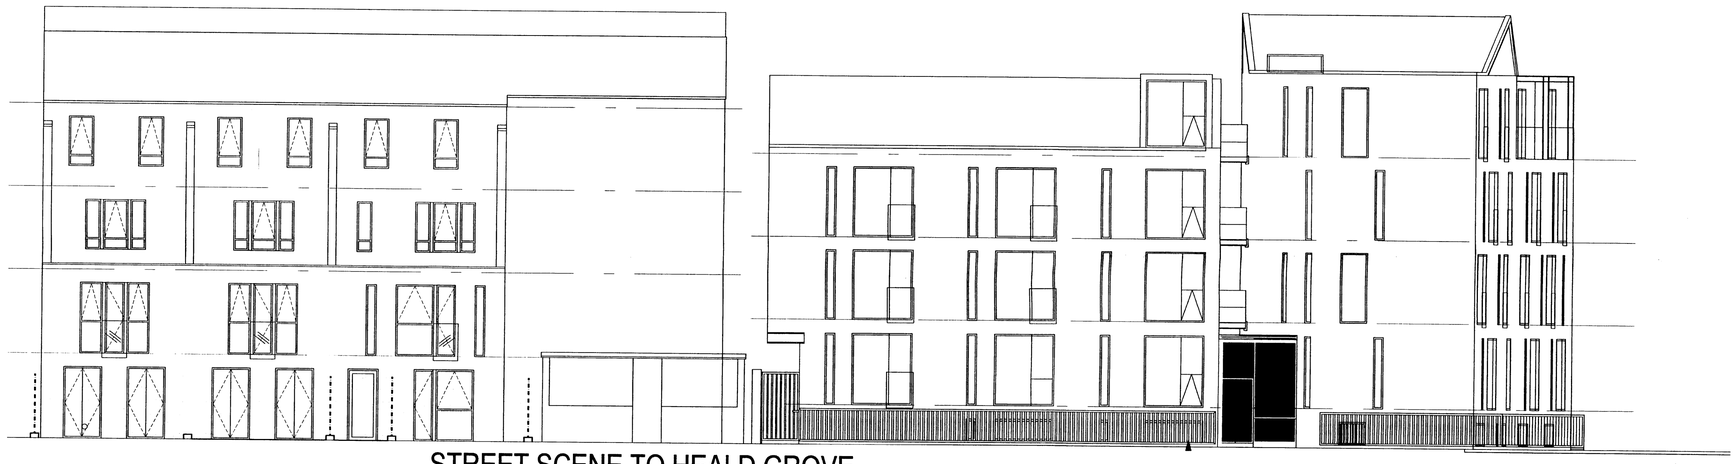

STREET SCENE TO HEALD GROVE

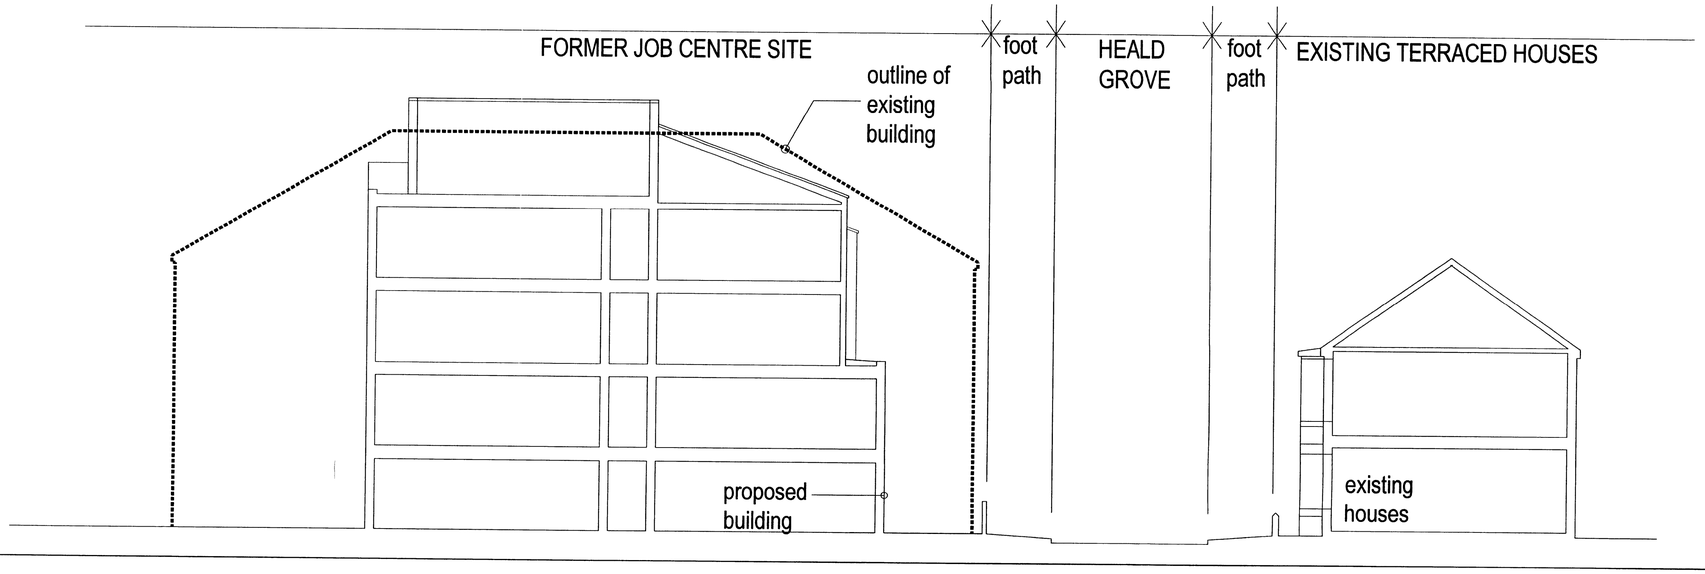

PLANNING
ACK'D
REPLIED
RECD 14 MAY 2008
M
M
M
REJECTION

C	GREAT WESTERN STREET ELE REV'D.	BLW	30 APR 2008
B	ELES REV'D.	BLW	07 APR 2008
A	1ST ISSUE	BLW	22 FEB 2008
	AMENDMENTS		DATE

JOB

PROPOSED RESIDENTIAL DEVELOPMENT FORMER JOB CENTRE SITE GREAT WESTERN STREET HEALD GROVE RUSHOLME

CLIENT

MCR PROPERTY GROUP LTD

SUBJECT

EXISTING STREET SCENES & SECTION THRO HEALD GROVE

DRAWN BLW
CHECKED
APPROVED

DATE 22 FEBRUARY 2008
SCALE 1 to 100

HOWARD & SEDDON A.R.I.B.A.
CHARTERED ARCHITECTS
64 WASHWAY ROAD.
SALE. CHESHIRE M33 7RE.
TEL No. 0161 - 973 8296
FAX No. 0161 - 962 3485
e-mail : admin@howardandseddon.co.uk

JOB No.	DRG No.	AMENDMENT
8923	209	C