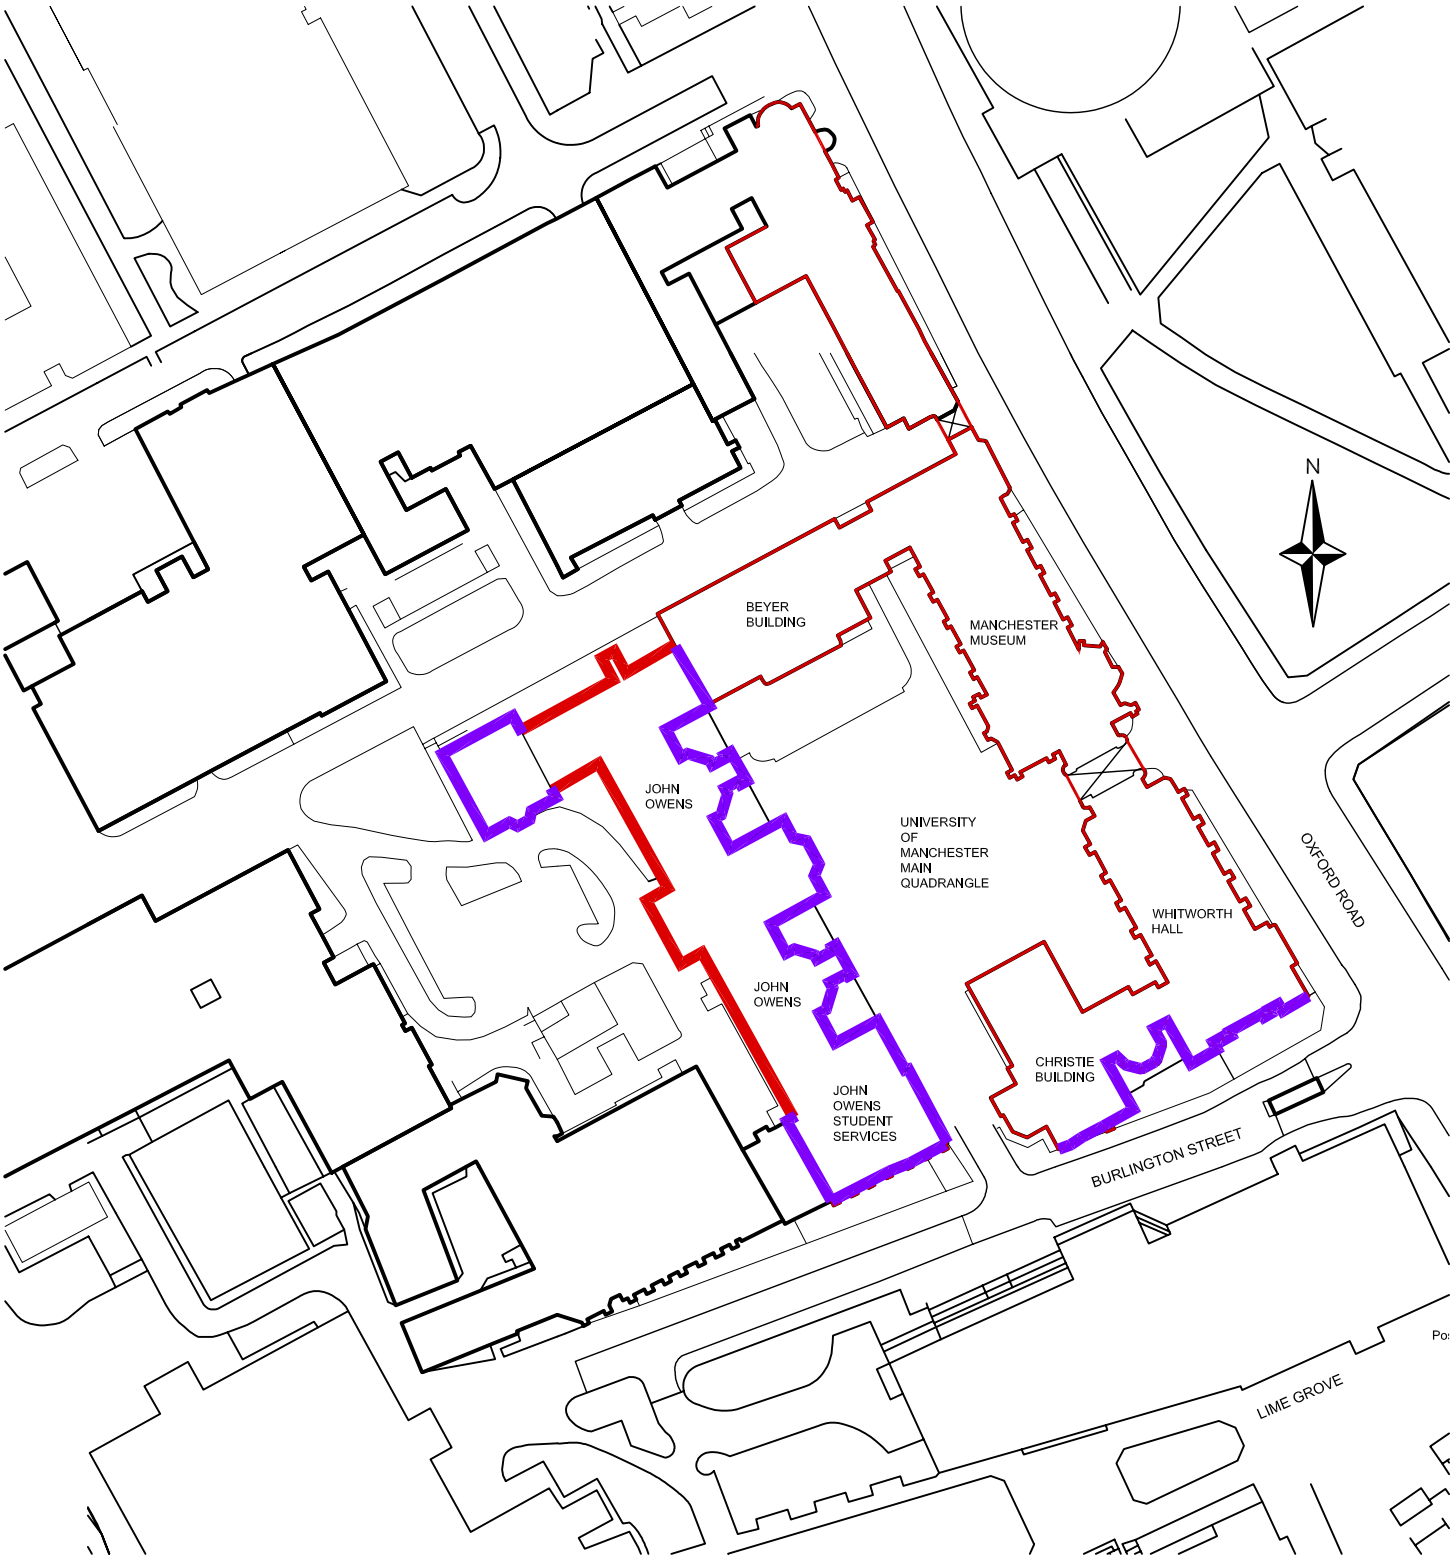

Main University Quadrangle buildings

Elevations subject to previous LBC applications (September 2011 & April 2012)

Elevations subject to this application

Contract
UNIVERSITY OF MANCHESTER
PHASES 4 to 6 FABRIC REPAIRS

Client UNIVERSITY OF MANCHESTER

Building / Structure JOHN OWENS BUILDING

SITE LOCATION PLAN

Drawing No. 04

Contract No. 4106A

Scale 1:1250 @ A4

Date 14.01.13

Drawn RGR

Revision -

LLOYD EVANS PRICHARD LTD No.5 The Parsonage, Manchester M3 2HS Tel: 0161-834 6251, Fax: 0161-832 1785