DRAWING NUMBER F218-002



VIEW ON REAR ELEVATION - EXISTING
A1 - SCALE 1:50
A3 - SCALE 1:100

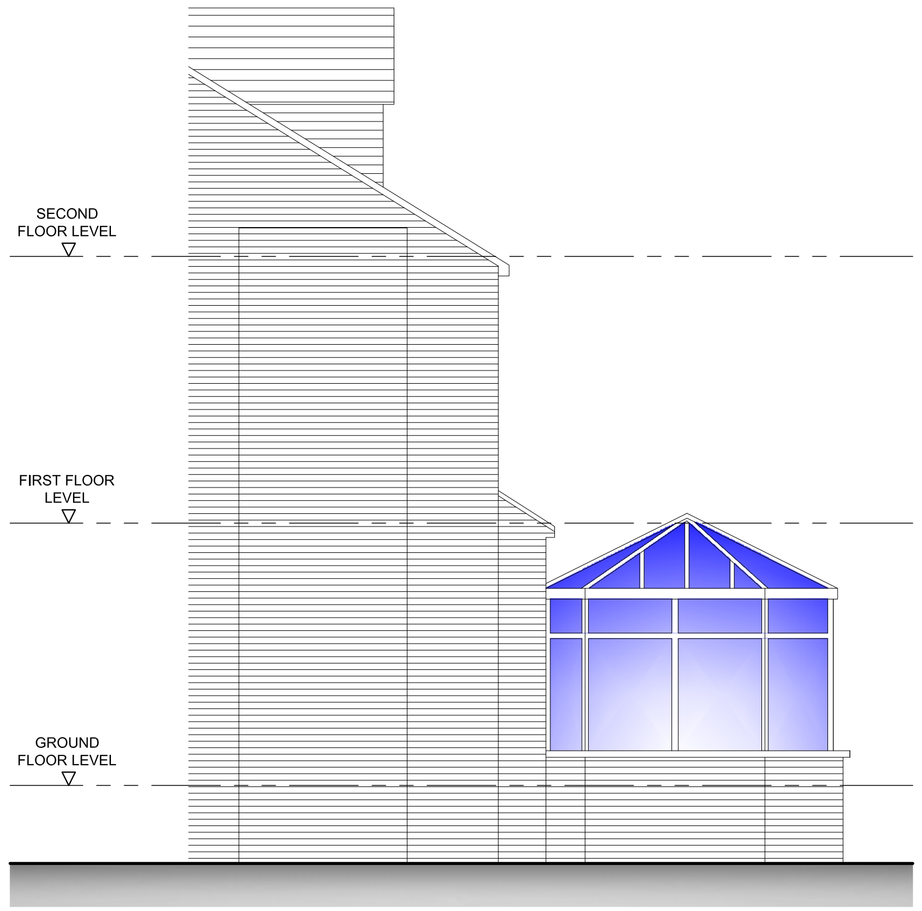

VIEW ON SIDE ELEVATION - EXISTING
A1 - SCALE 1:50
A3 - SCALE 1:100

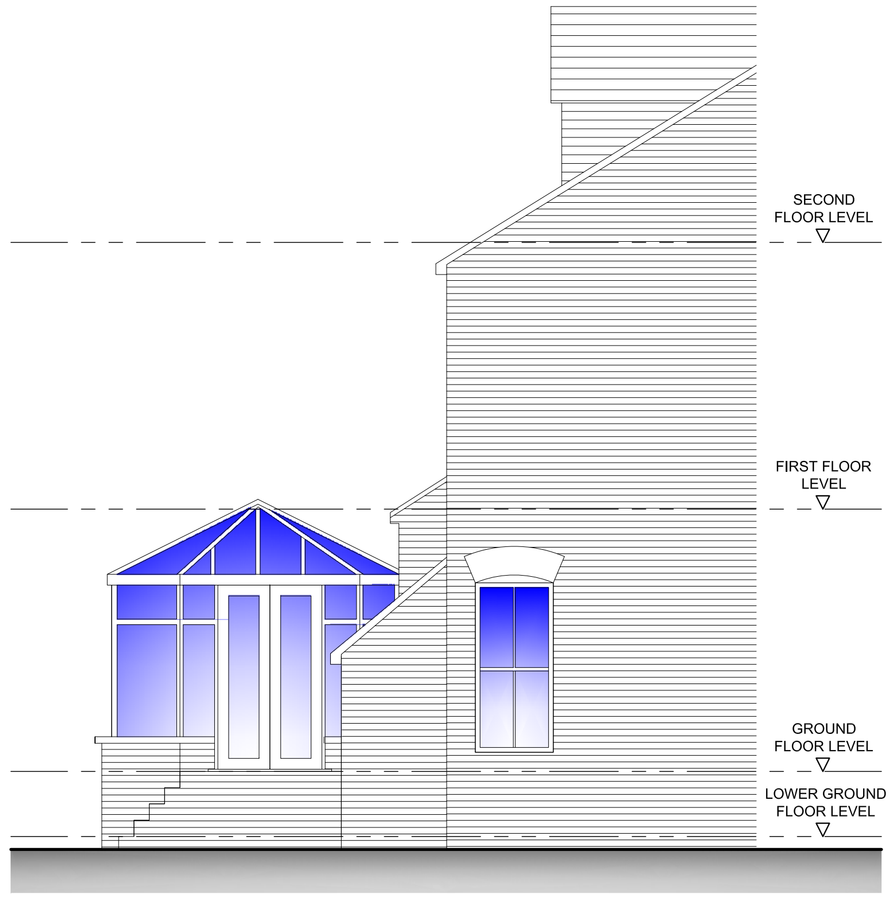

VIEW ON SIDE ELEVATION - EXISTING
A1 - SCALE 1:50
A3 - SCALE 1:100

REV.	DATE	DESCRIPTION	DRN	CHK.
0	19.08.12	ISSUED FOR PLANNING	CB	GB

CLIENT
MR & MRS MUNRO

PROJECT
4 WINSTER AVE
WEST DIDSBURY, MANCHESTER
M20 2YG

TITLE
PROPOSED EXTENSION
EXISTING ELEVATIONS

SCALE	DRAWN BY
AS SHOWN	CB

DRAWING NUMBER	REV.
F218-002	O