Copyright of this drawing is vested in the Architect and it must not be copied or reproduced without consent. Figured dimensions only are to be taken from this drawing. All contractors must visit the site and be responsible for taking and checking all dimensions relative to their work. Hulme Upright Manning to be advised of any variation between drawings and site conditions.
DO NOT SCALE OFF THIS DRAWING.....IF IN DOUBT ASK

Rev.	Drawn	Comments	Date

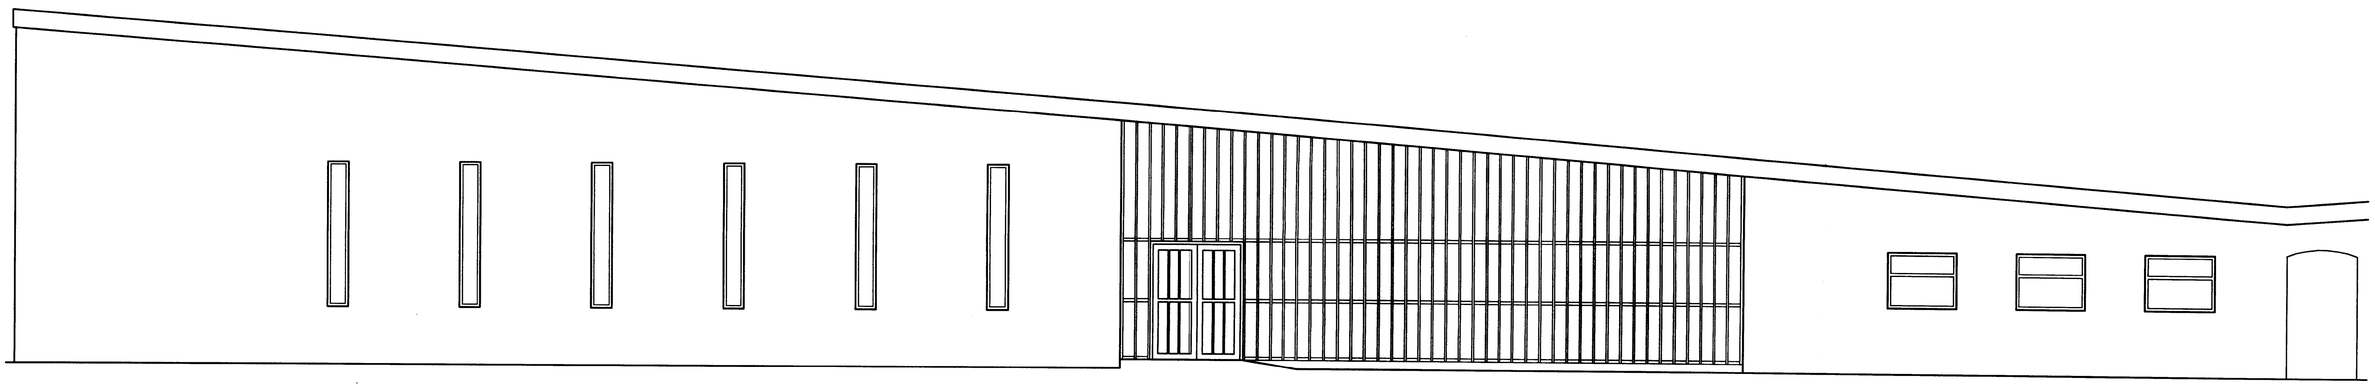

ELEVATION

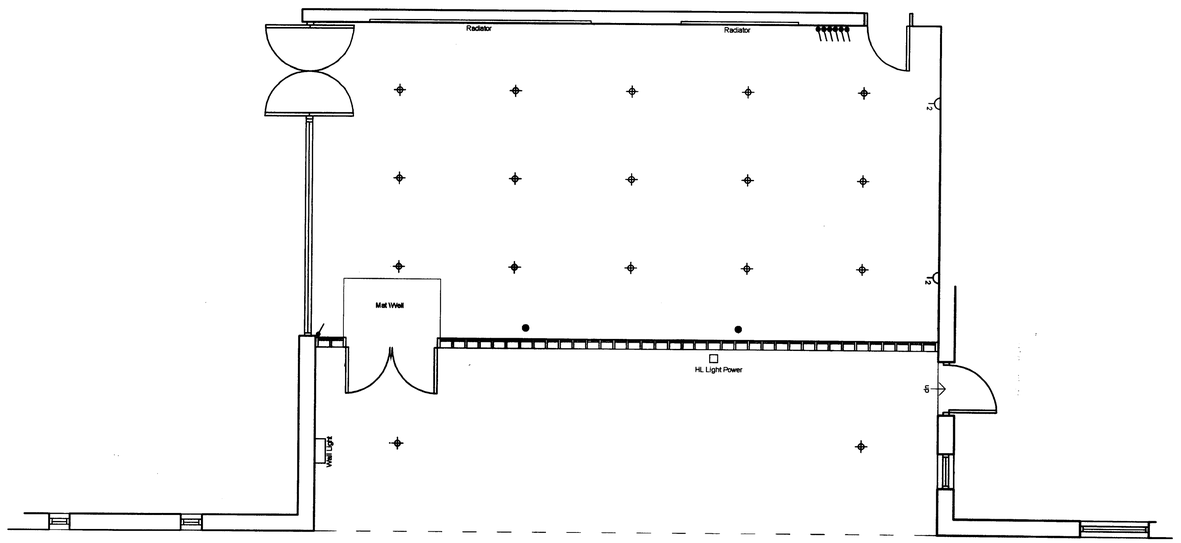

PLAN

ACK
REC'D 13 NOV 2008
M
M
M
FOR ACTION

HULME UPRIGHT MANNING
ARCHITECTS TOWN PLANNERS INTERIOR DESIGNERS

Barclay House
35 Whitworth Street West
Manchester
M1 5NG

LEEK
MANCHESTER
STOKE-ON-TRENT

Tel: 0161-237 1767

Fax: 0161-237 1757

Email - manc@hum-arch.co.uk

Website - www.hulmeupright.co.uk

Client
Shrewsbury RC Diocese

Project
Scheme for Extension
Sacred Heart & Saint Peter's RC Church

Title
Existing Plan and Elevation

Status

Date April 2008 Drawn AF

Scale 1:50 Checked

Job Ref. Drawing No. Revision

M0653 [01]