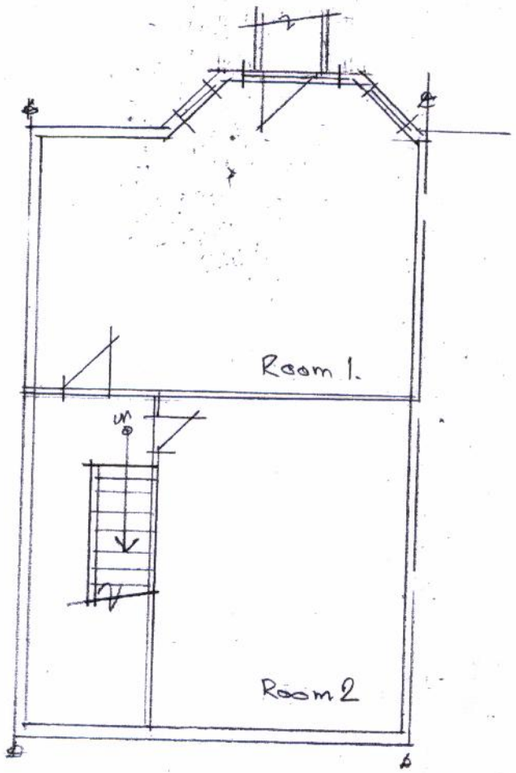
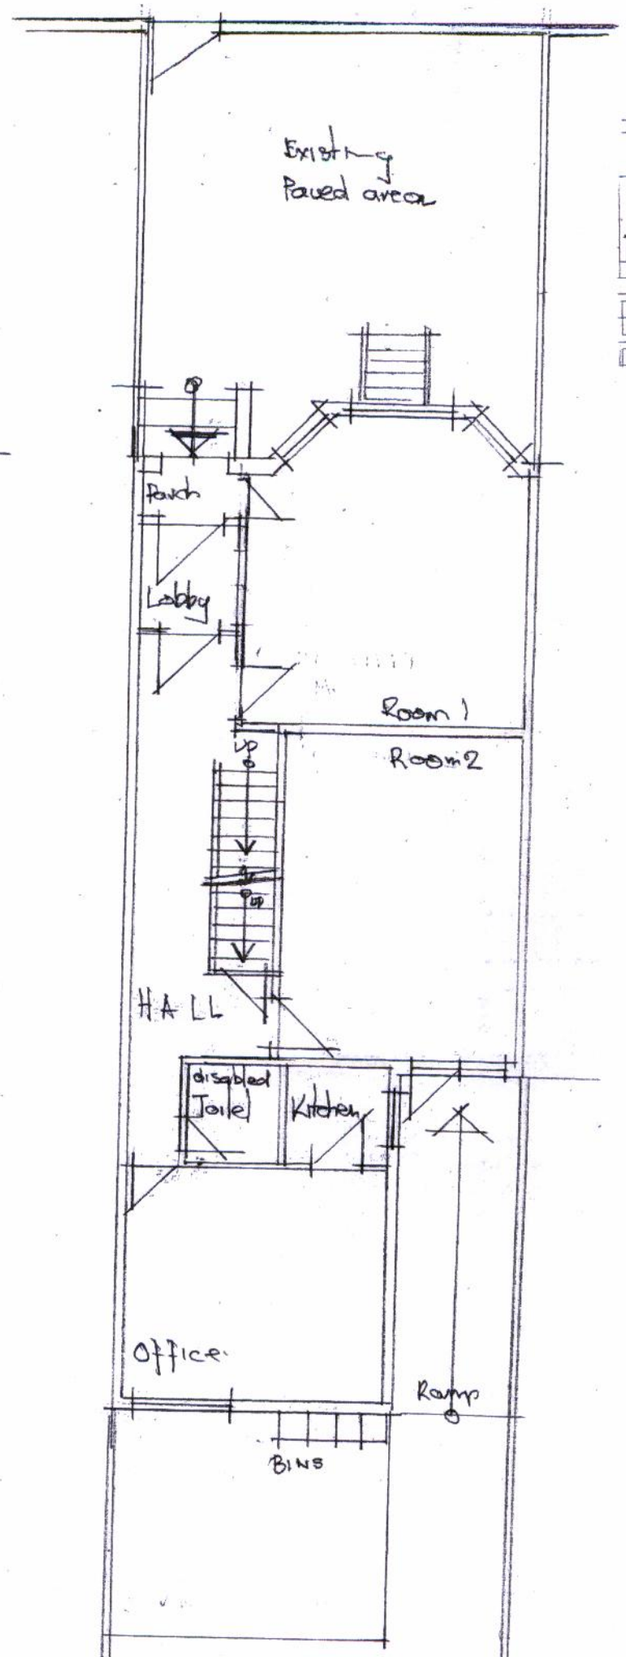
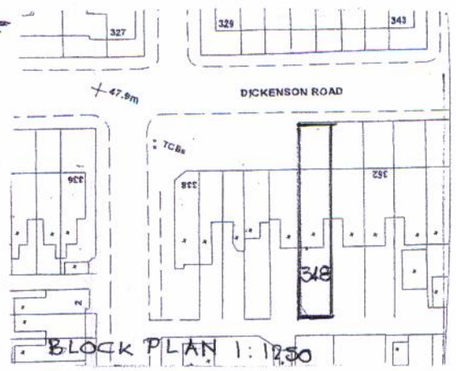


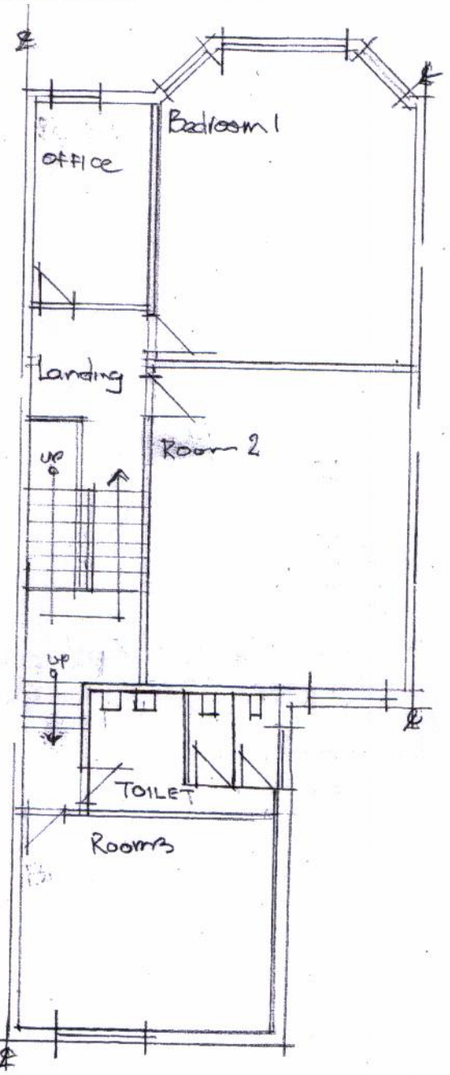

BASEMENT (Existing)



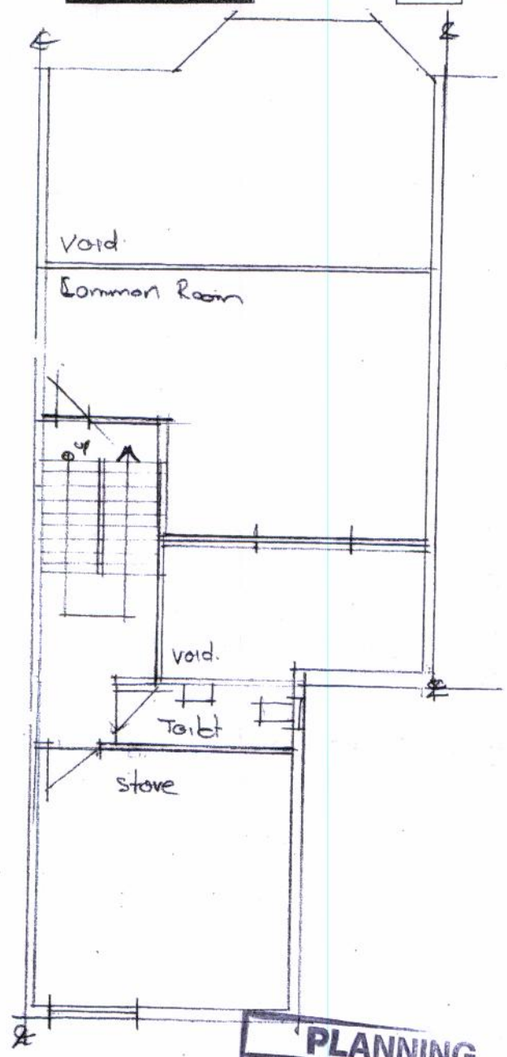

GROUND FLOOR PLAN (Existing)

Pave Area




FIRST FLOOR PLAN




SECOND F
PLAN

PDC ARCHITECTS

SCALE: 1:100
DATE: 02:10
Drg. No. 954.03

PROJECT DESIGN CONSULTANTS
BARCLAY HOUSE, 35 WHITWORTH ST. WEST
MANCHESTER, M1 5NG
Telephone +44 (0) 161 228 2370
Facsimile +44 (0) 161 236 2646

PLANNING
ACK'D
REPLIED
RECD 18 FEB 2010
REC'D DATE
FOIL ACTION