DO NOT SCALE FROM THIS DRAWING.
CONTRACTORS MUST VERIFY DIMENSIONS ON SITE BEFORE SETTING OUT, COMMENCING WORK OR MAKING ANY SHOP DRAWINGS



PROPOSED GRILLE DETAIL

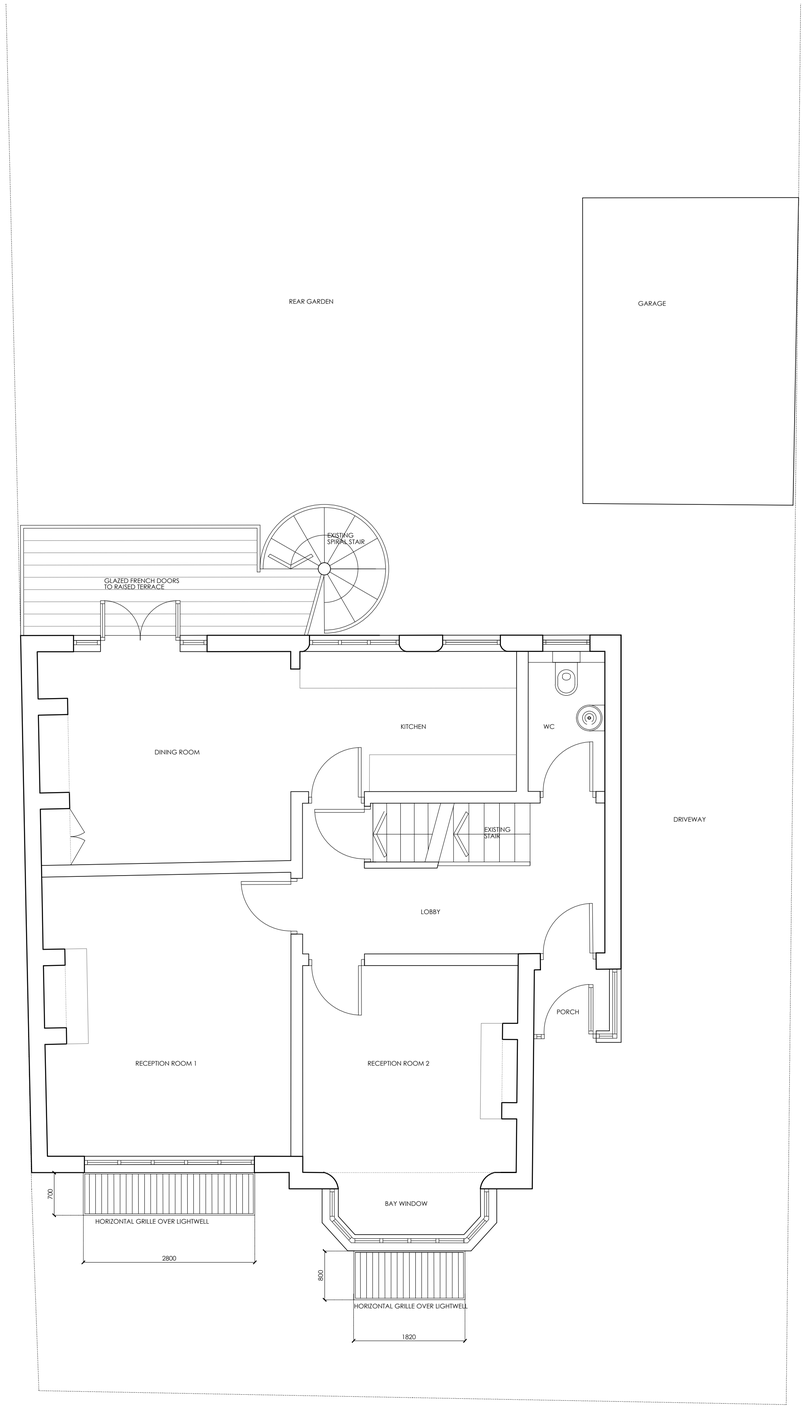

PROPOSED GROUND FLOOR PLAN

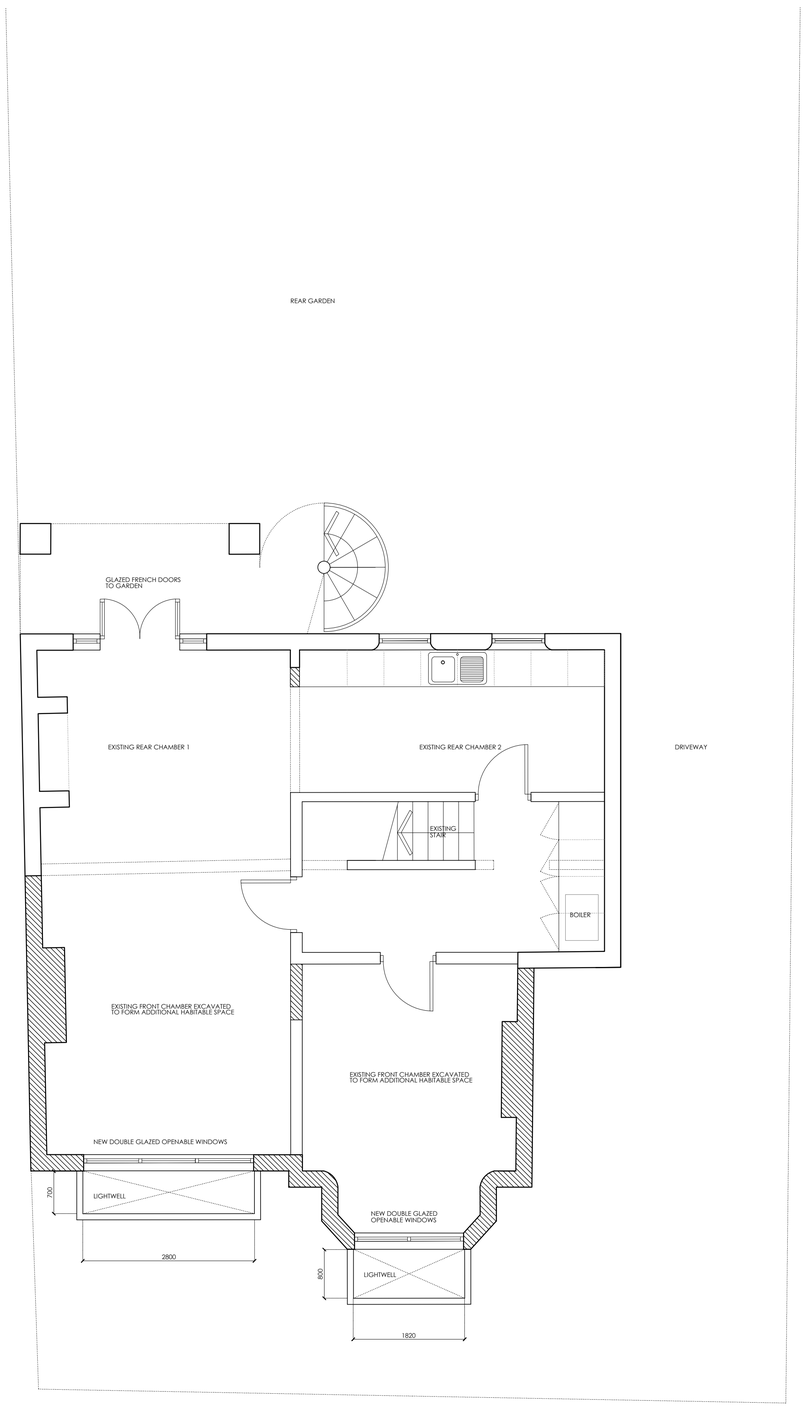

PROPOSED BASEMENT PLAN

REVISION	DATE	DETAILS

22 berwick ave
heaton mersey
stockport SK4 3AA

e. info@marginstudio.com
m. +44(0)7762925975

marg:in studio architects

PROJECT:	TITLE:		DWG No.:
15 Meadowbank	Proposed Plans		A3110-101
CLIENT:	SCALE:	DATE:	DRAWN BY:
Mr. M Burgess	1:50 @ A1	June '13	CHECKED BY: