
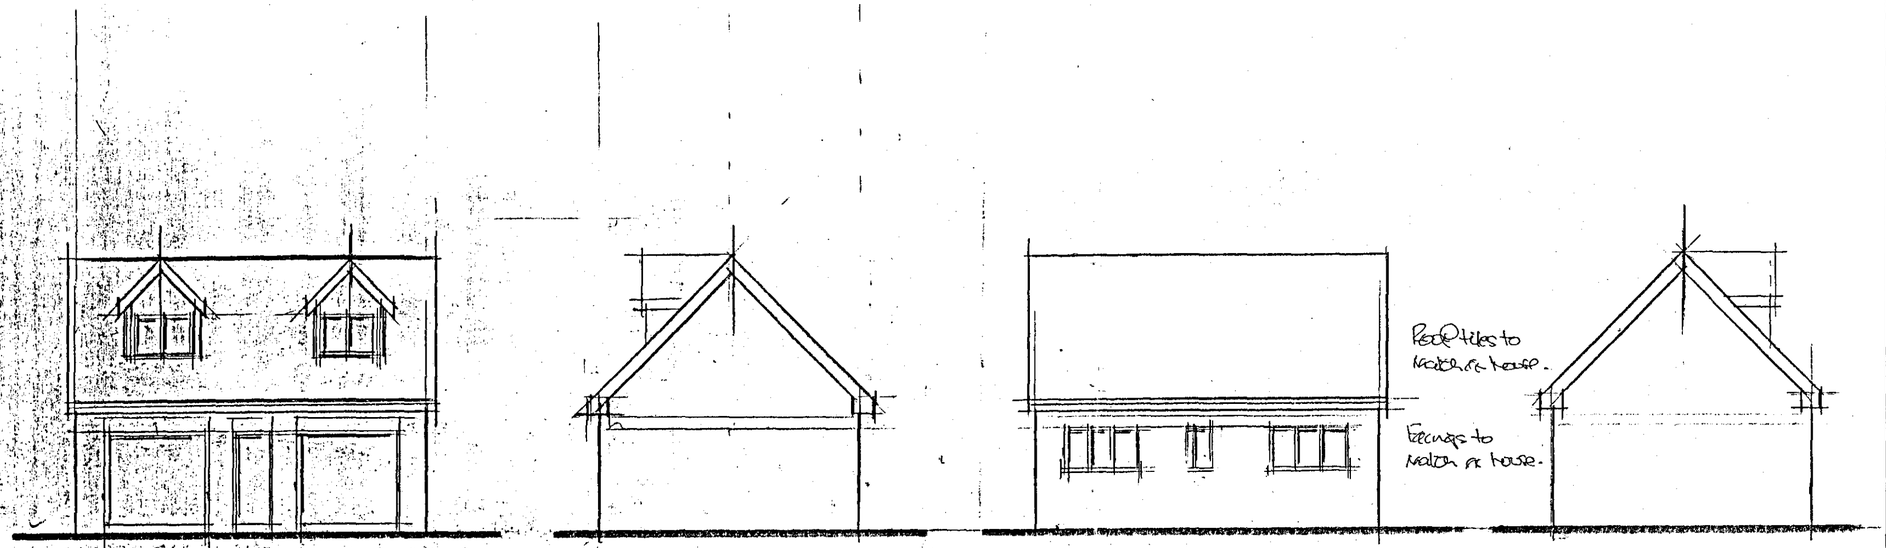


FRONT ELEVATION

SIDE ELEVATION

REAR ELEVATION

SIDE ELEVATION

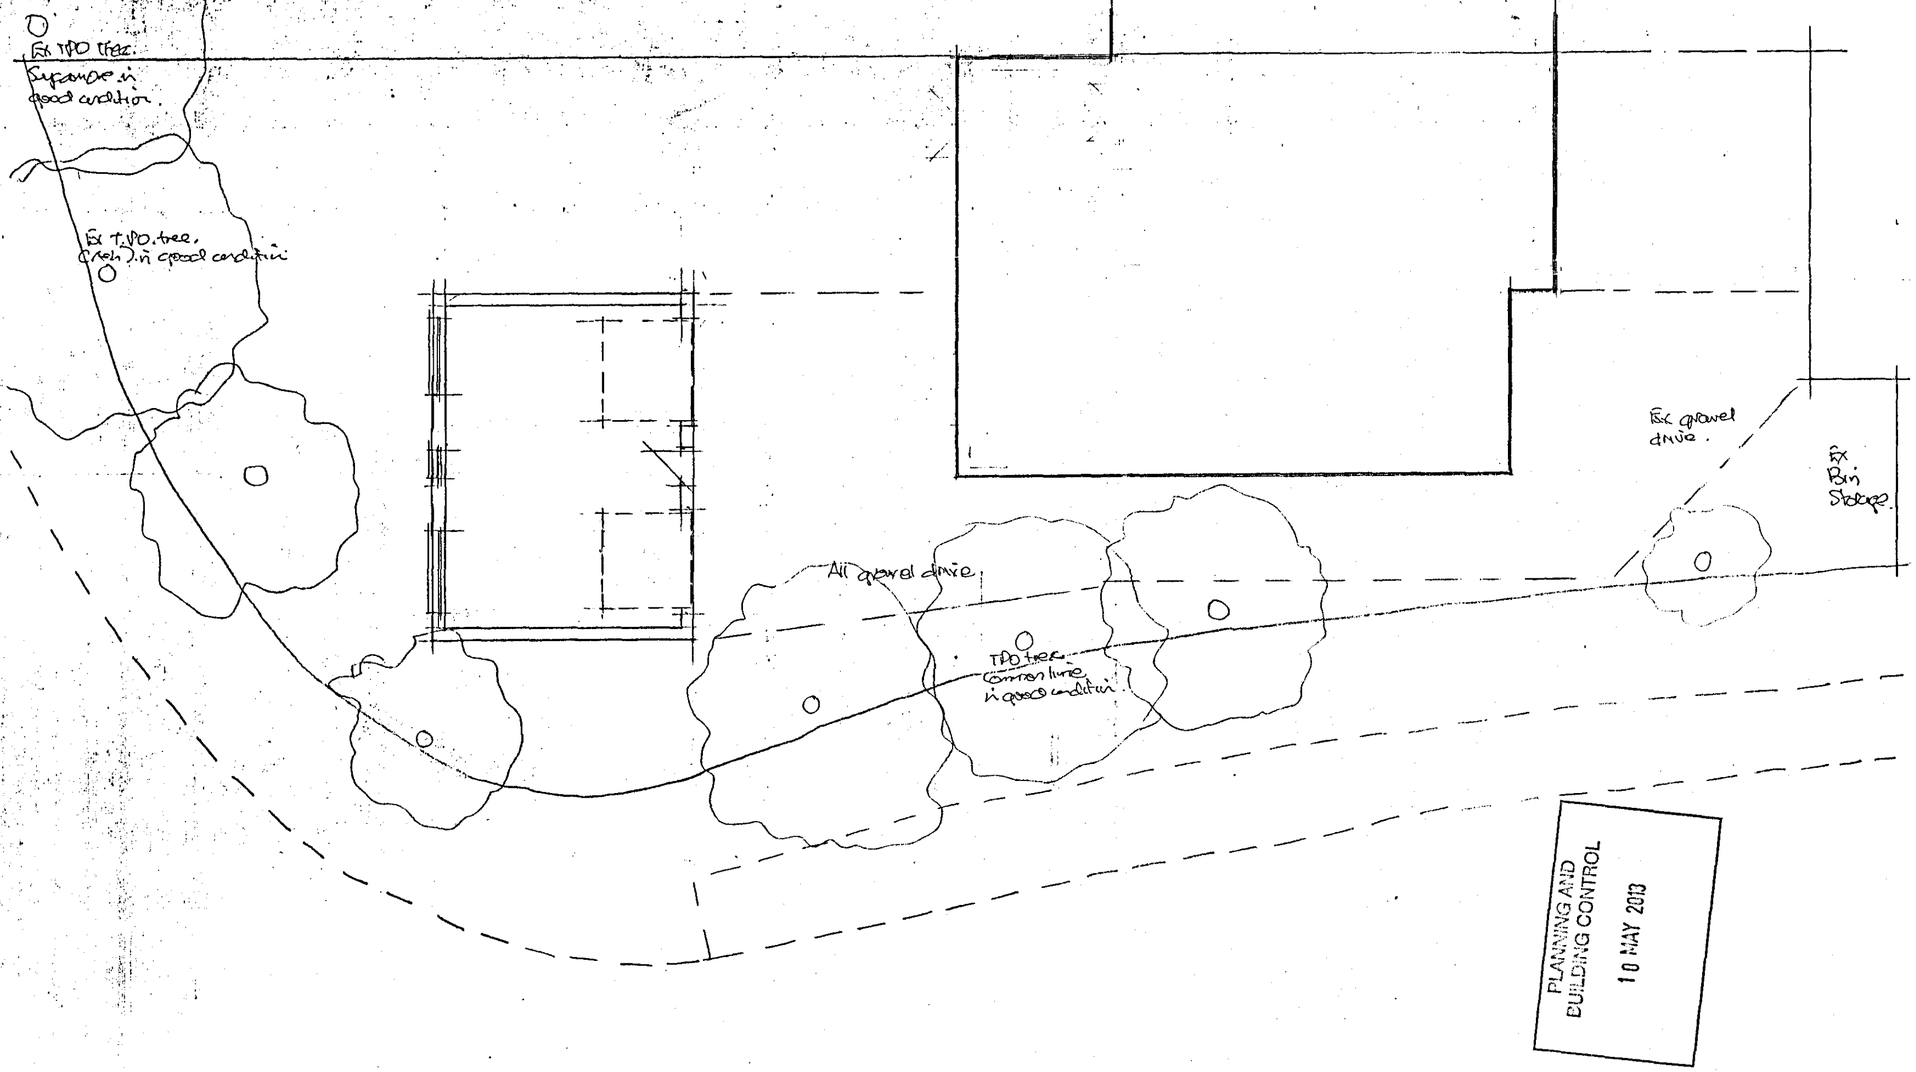

SITE PLAN

NOTES

CLIENT

MR M. BARKER
52 SHUSTER ROAD
VICTORIA PARK M14 5PE

JOB TITLE

PROPOSED DOUBLE GARAGE

DRG. TITLE

SCHEME DRAWING

HOLBOROW ORMESHER + Limited

architectural & interior design

Station House
Adams Hill
Knutsford
Cheshire WA16 6DN

telephone : 01565 652275
fax : 01565 750501

ISSUE	ORIGINAL	1	2	3	4	5	6	7
REVISION								
DATE								
DRAWN								
CHECKED								
APPROVED								

SCALE 1·100

DRAWING NUMBER 674/10/03

M 512650 R