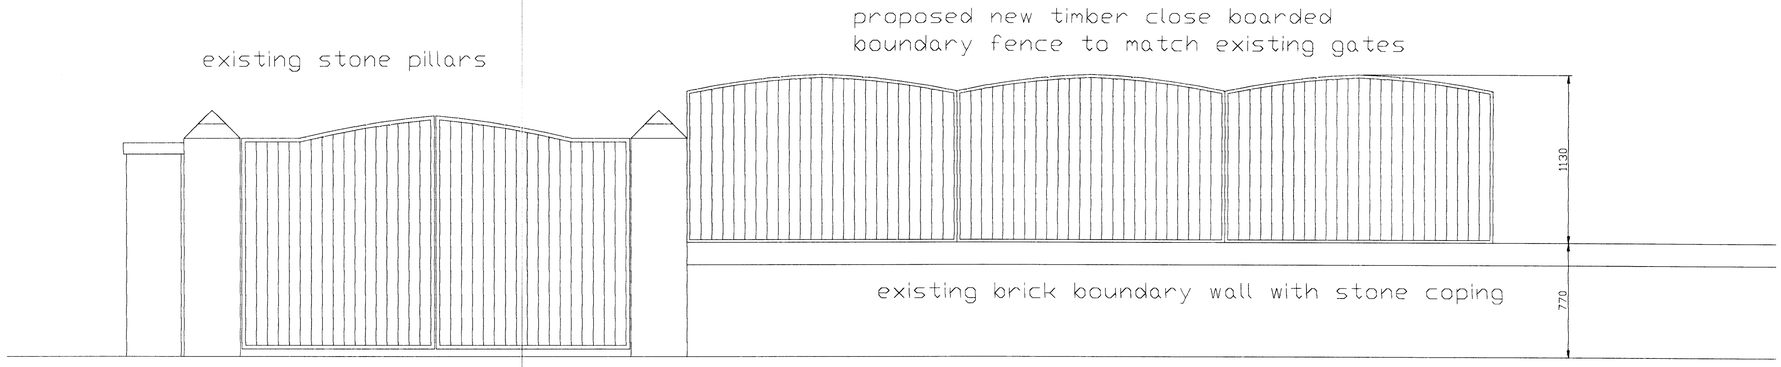

front elevation

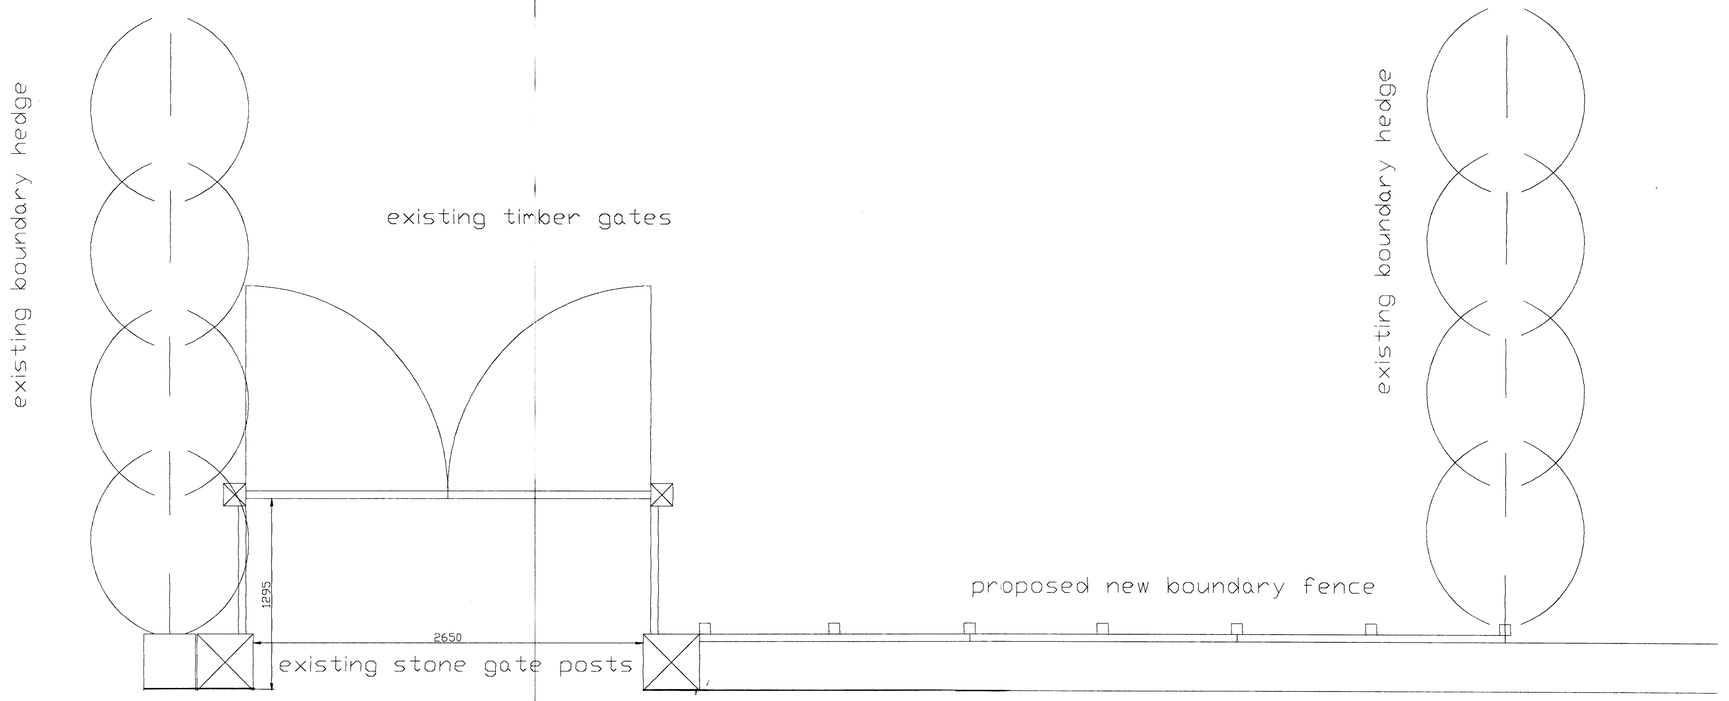

plan

PLANNING
ACKD
EPLIED
RECD 15 JUL 2008
M
M
M
PUBLICATION

REV.	DATE	BY	REVISION

THE LIMES
9 GRANGE AVENUE
LEVENSHULME

PROPOSED
FRONT BOUNDARY FENCE

DATE	SCALE
11/07/08	1:20
DRAWING No.	
01	