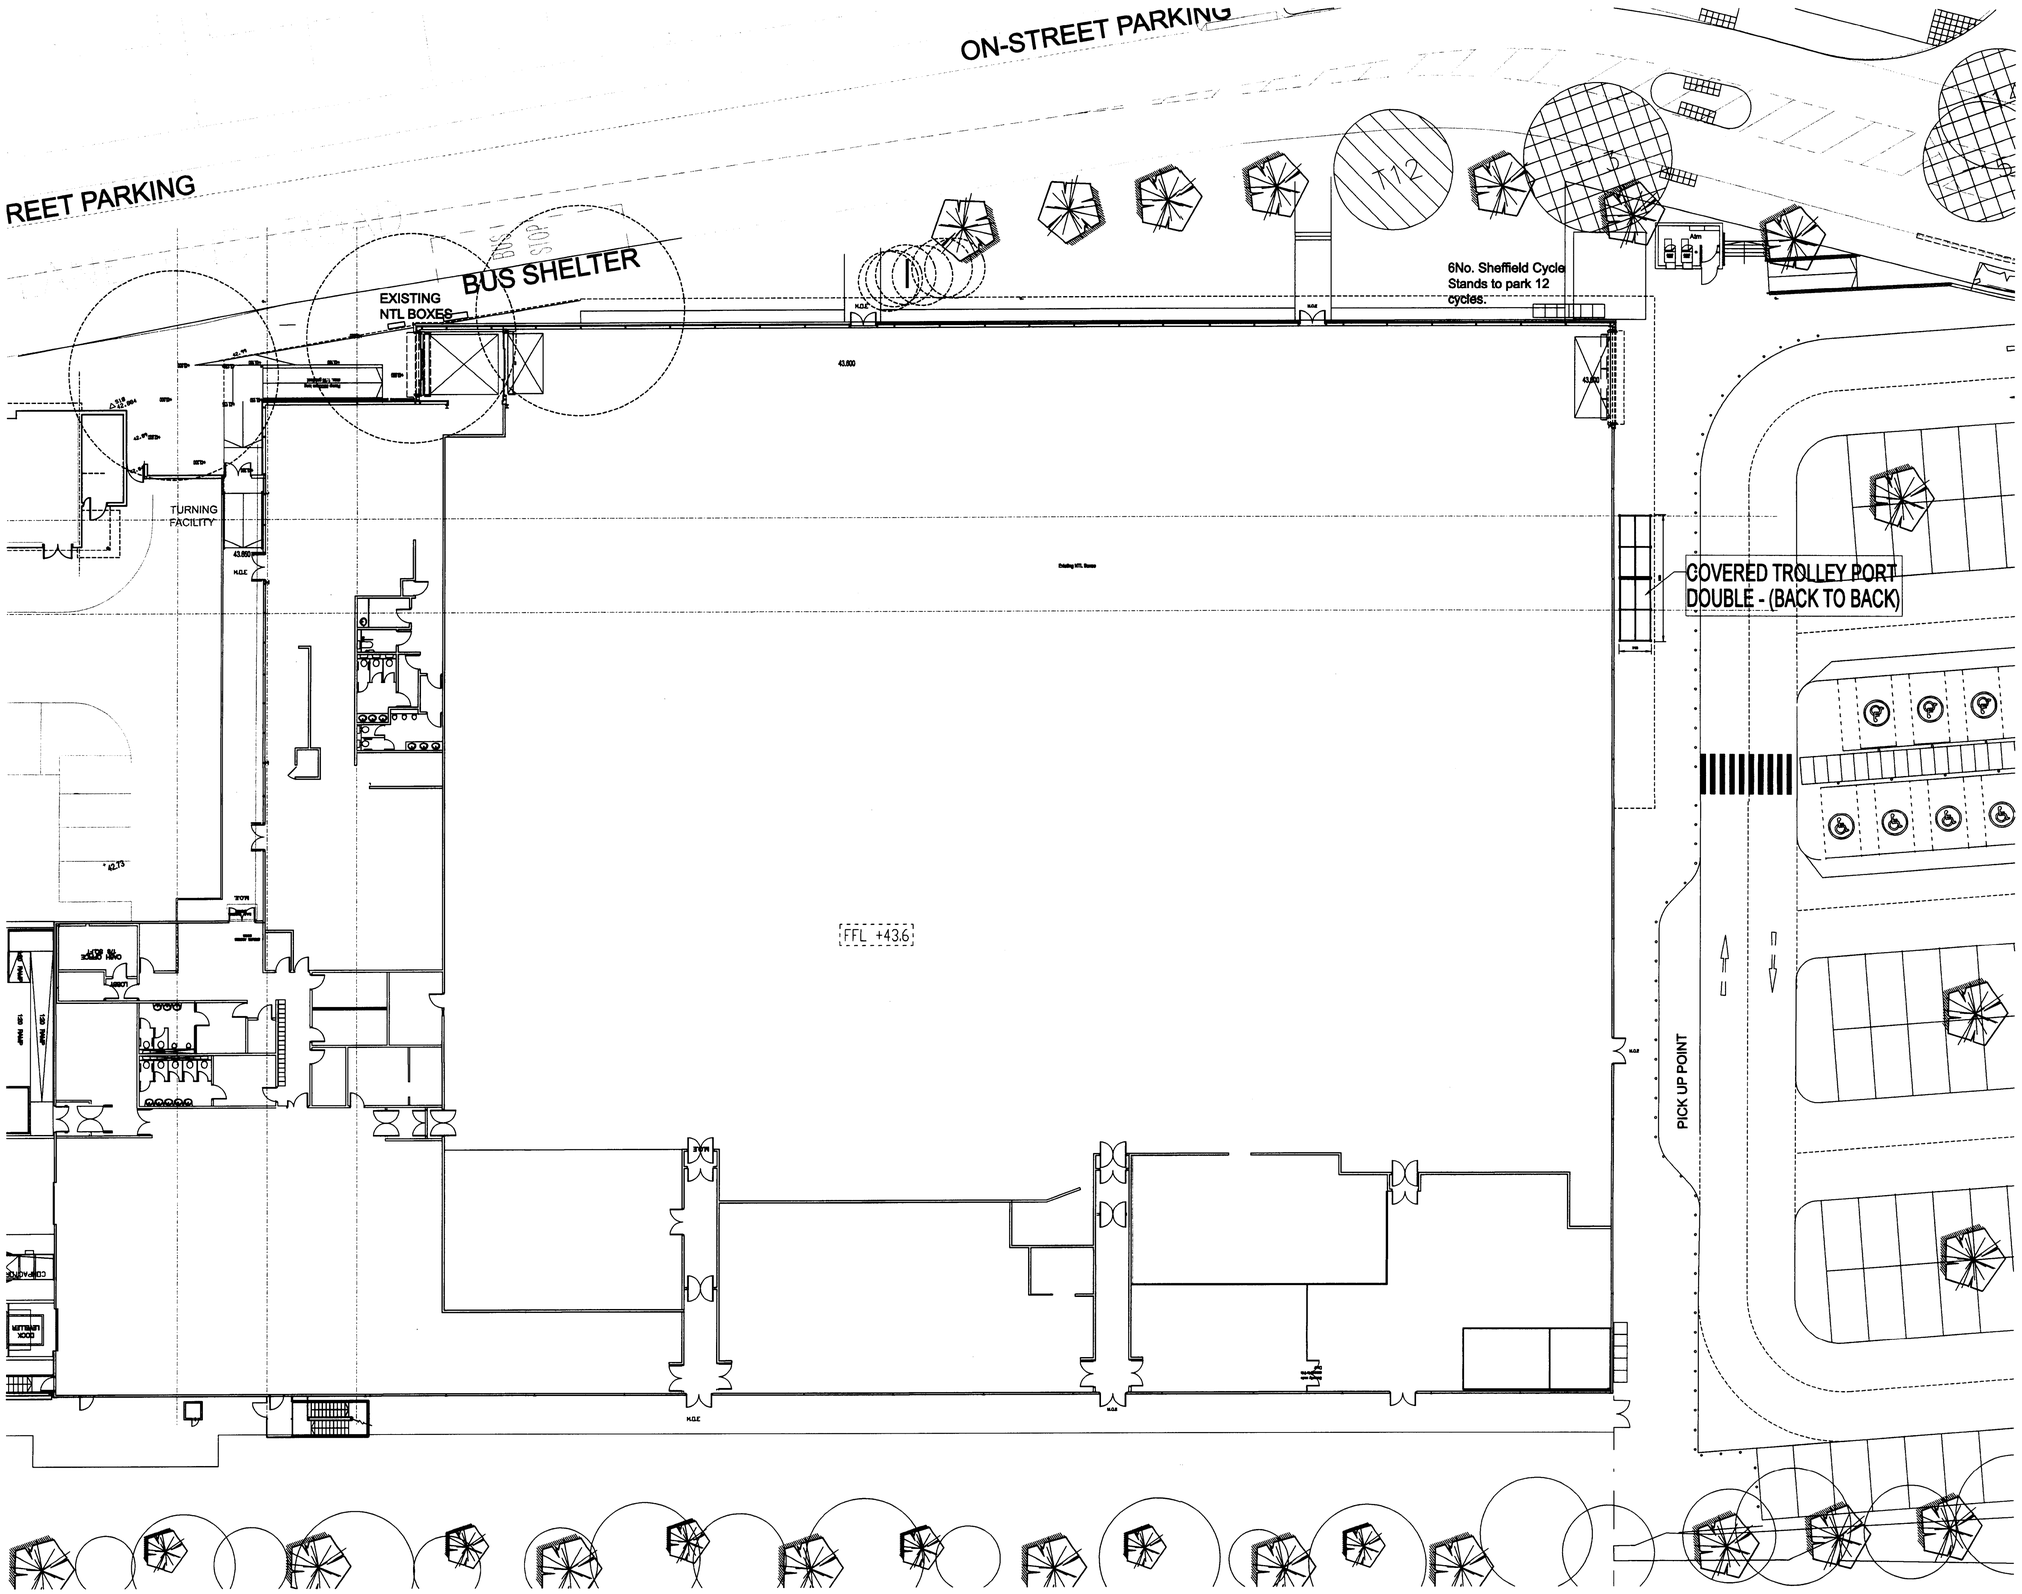

BDP SHALL HAVE NO RESPONSIBILITY FOR ANY USE MADE OF THIS DOCUMENT OTHER THAN FOR THAT WHICH IT WAS PREPARED AND ISSUED.
ALL DIMENSIONS SHOULD BE CHECKED ON SITE.
DO NOT SCALE FROM THIS DRAWING.
ANY DRAWING ERRORS OR DIVERGENCES SHOULD BE BROUGHT TO THE ATTENTION OF BUILDING DESIGN PARTNERSHIP AT THE ADDRESS SHOWN BELOW

NOTES

A	Existing Notes omitted	MM	RD	07.02.08

TESCO

BDP

Building Design Partnership
Architects, Engineers & Cost Consultants
Sunlight House
PO Box 85, Quay Street
Manchester M60 3JA
Telephone + 44 (0)161 834 8441
Fax + 44 (0)161 832 4280

PLANNING
ACKD
REPLIED
RECD 24 FEB 2008
M
M
M

PROPOSED TESCO STORE
LANE END ROAD
BURNAGE, MANCHESTER

PROPOSED COVERED TROLLEY PLAN

@ A1
1:200
07.02.08

MR08676 | (0-)A110 | A