
36 MOTTERSHEAD RD, M22 9GN

SITE LOCATION LAYOUT - SCALE 1/1250

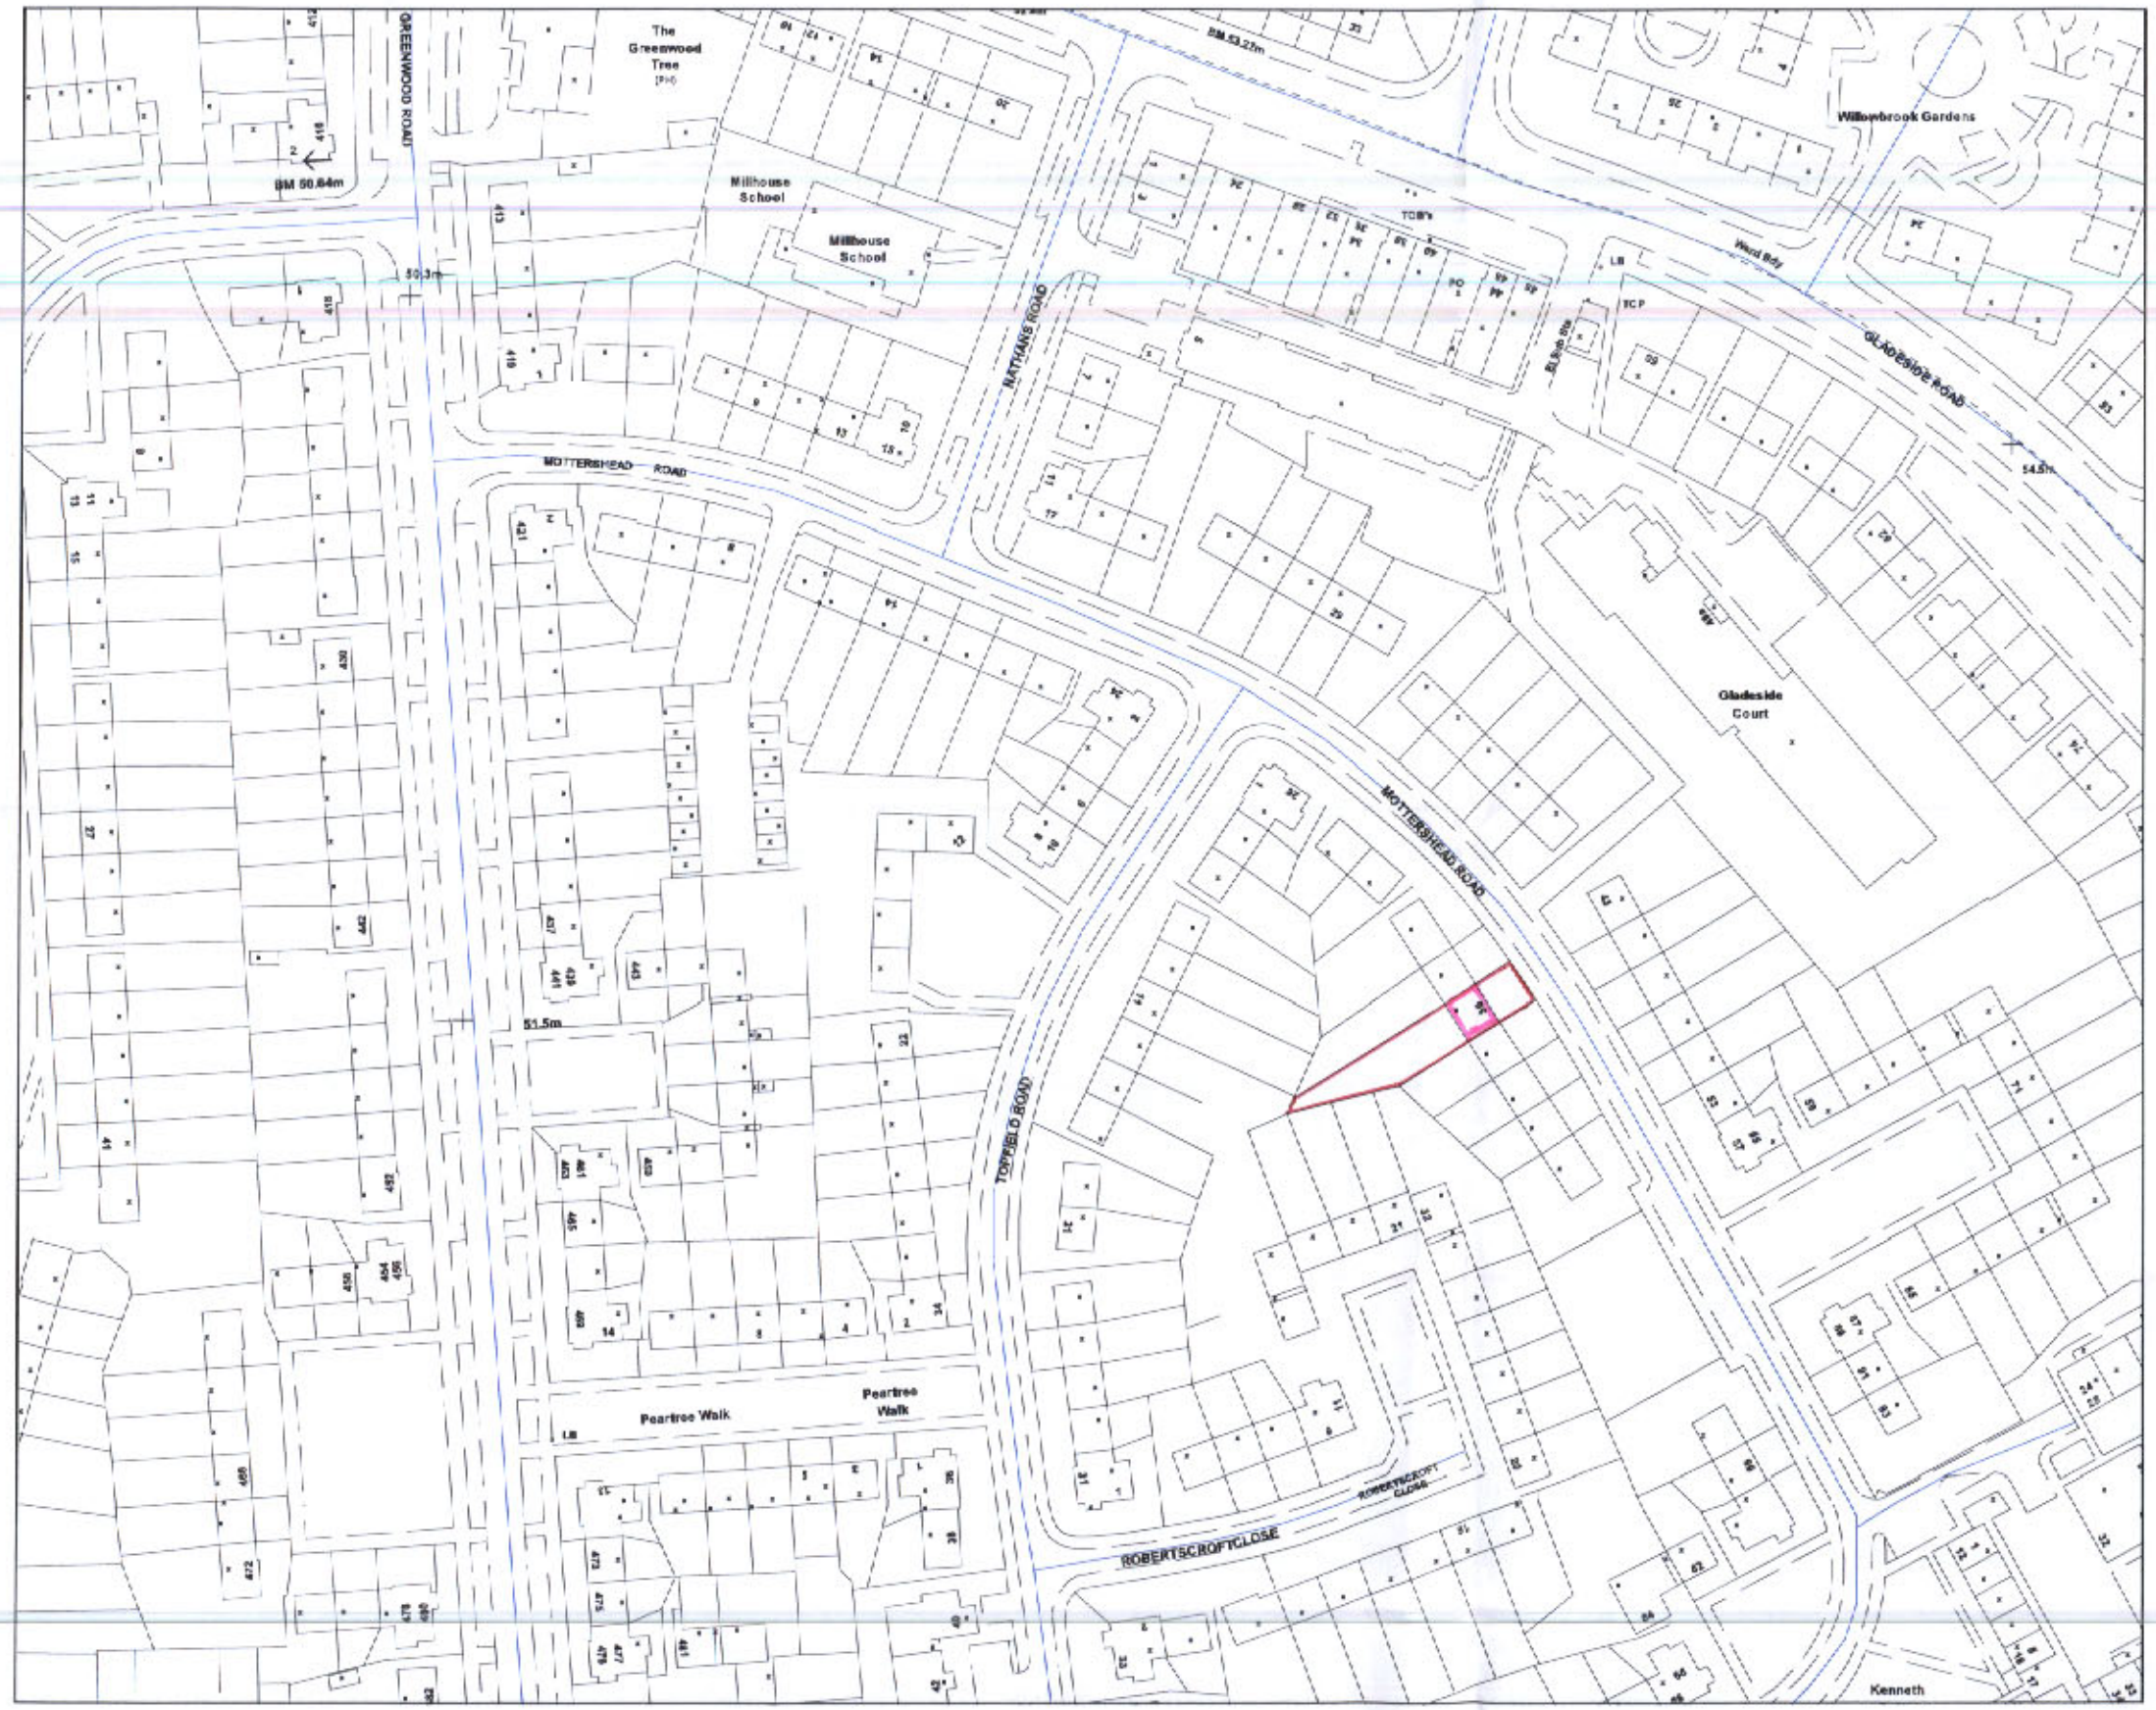

GIS by ESRI (UK)

Legend

Site boundary edge

Existing building edge

PLA
ACK'D
REPLIED
RECD - 3 APR 2008
M
M
M
FOR ACTION

Organisation	MCC - ADULT SOCIAL CARE
Department	Manchester Equipment & Adaptations
Comments	Planning application No. 086195/FH/2008
Date	02 April 2008
SLA Number	Not Set

Km 0.02 0.04 0.06 0.08 0.1

Reproduced from the Ordnance Survey map with the permission of the Controller of Her Majesty's Stationery Office © Crown Copyright 2000. Unauthorised reproduction infringes Crown Copyright and may lead to prosecution or civil proceedings.

Produced using ESRI (UK)'s MapExplorer 2.0 - **http://www.esriuk.com**