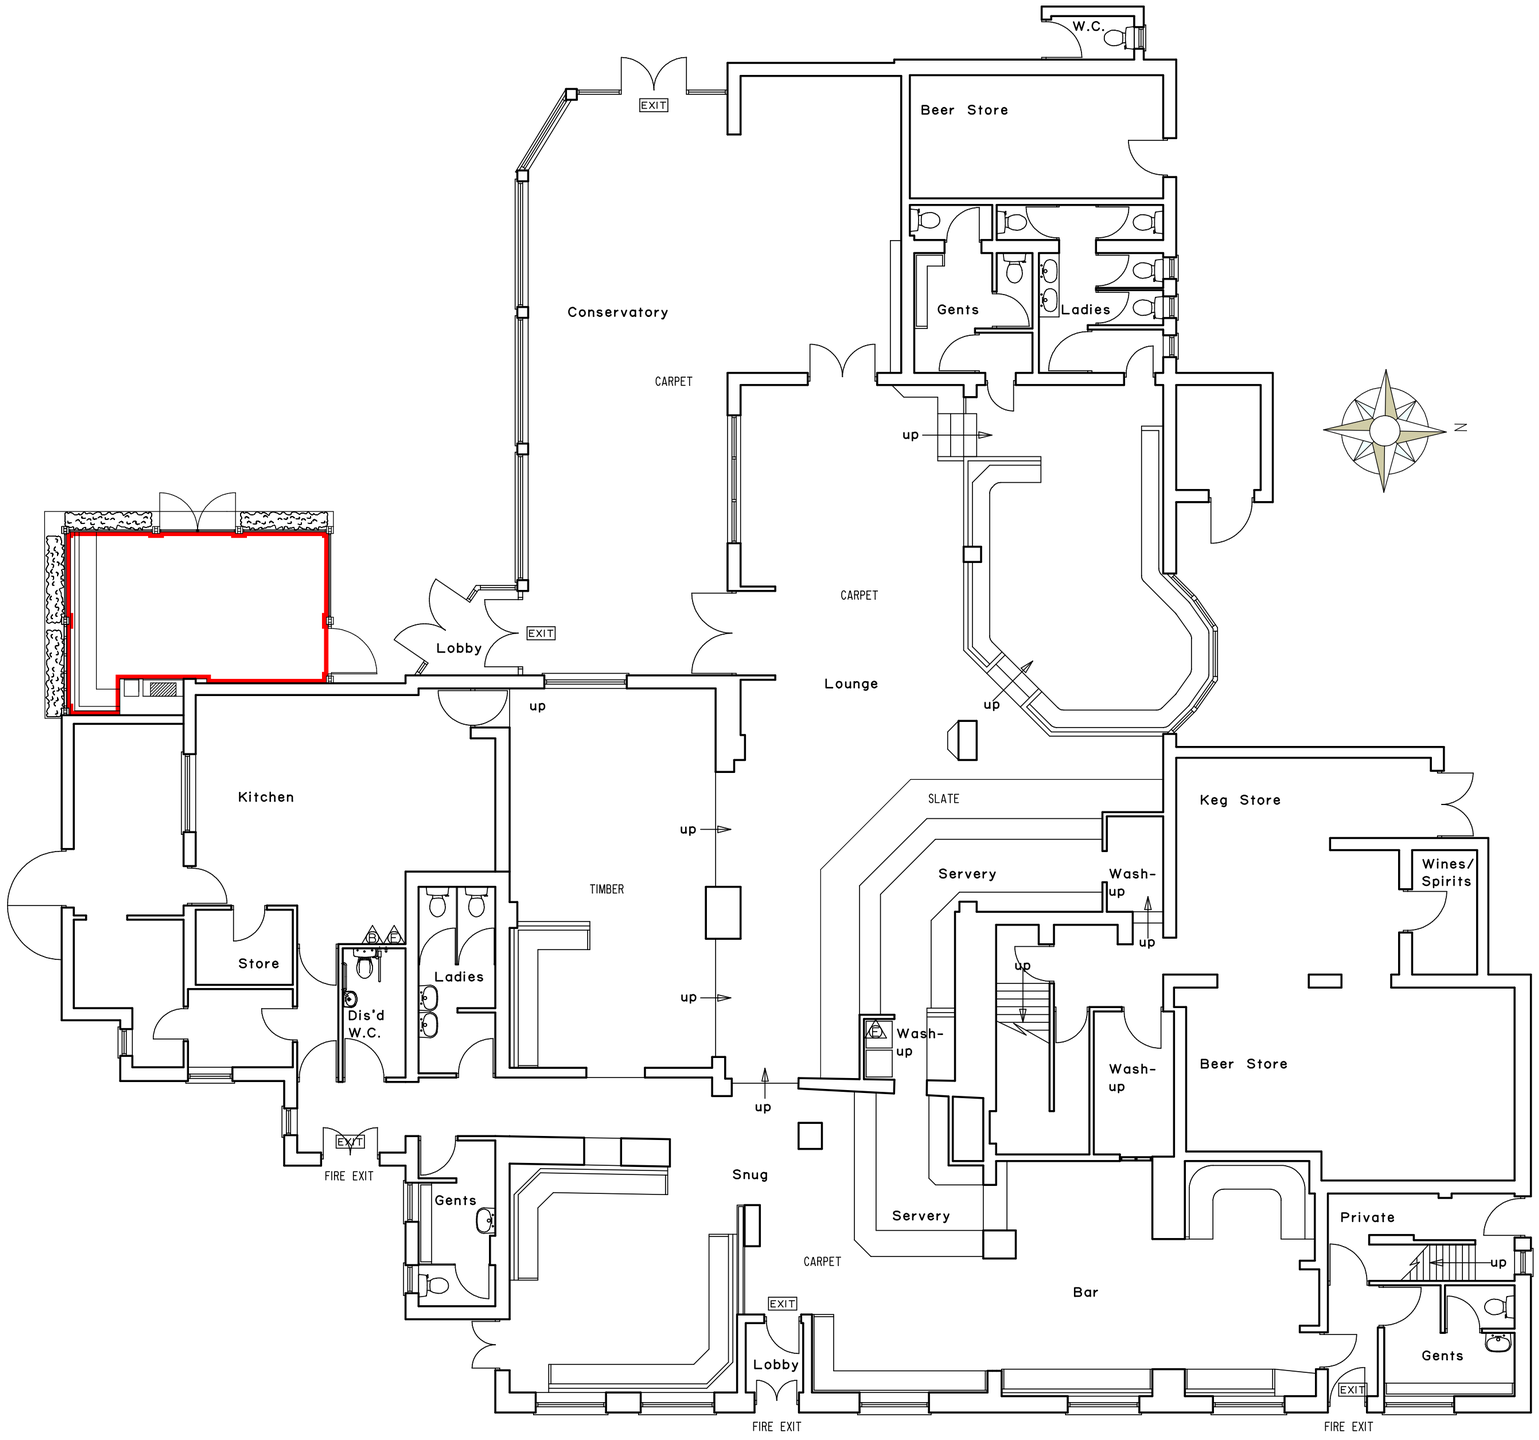


Revisions

No:	Description
Date:	

MARSTON'S INNS AND TAVERNS

THE RED LION
532 WILMSLOW ROAD
WITHINGTON
MANCHESTER
M20 4BT

Ground Floor Plan

Drwg No. E0112/90756/01

Scale: 1:100 @ A2 Drawn: LR

1. CONTRACTOR TO CHECK & VERIFY ALL BUILDING AND SITE DIMENSIONS LEVELS AND SEWER INVERT LEVELS & SEWER INVERT LEVELS AT CONNECTION POINTS BEFORE WORK COMMENCES.
2. THE CONTRACTOR IS TO COMPLY IN ALL RESPECTS WITH THE CURRENT BUILDING REGULATIONS WHETHER SPECIFICALLY STATED ON THIS DRAWING OR NOT.
3. THIS DRAWING MUST BE READ & CHECKED AGAINST ANY OTHER SPECIALIST DRAWING PROVIDED (STRUCTURAL ETC.)
4. THIS DRAWING & THE BUILDING WORKS DEPICTED ARE THE COPYRIGHT OF THE COMPANY & MAY NOT BE REPRODUCED WITHOUT WRITTEN PERMISSION.

MARSTON'S INNS & TAVERNS, SURVEYORS DEPARTMENT, MARSTON'S HOUSE, BREWERY ROAD, WOLVERHAMPTON, WV1 4JT

TEL : 01902 711811 FAX : 01902 778002