Drawing Number
NHE_127523-5804-OCD-WPA-DDR-A-100309 P04

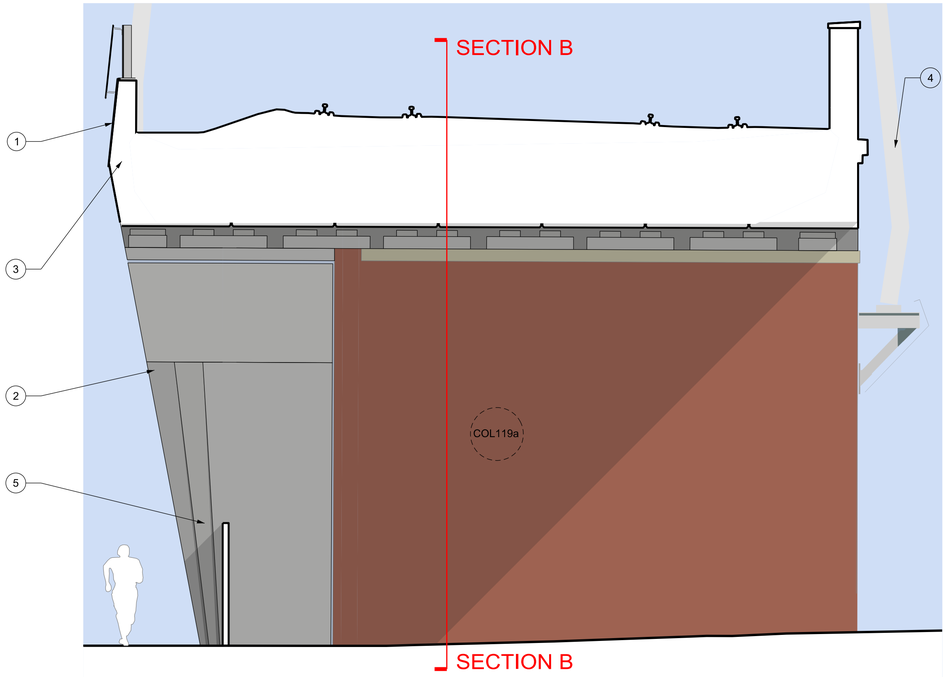

COL119a PROPOSED SECTION A-A
CASTLEFIELD (MSJ&AR) VIADUCT
TWAO PROPOSAL

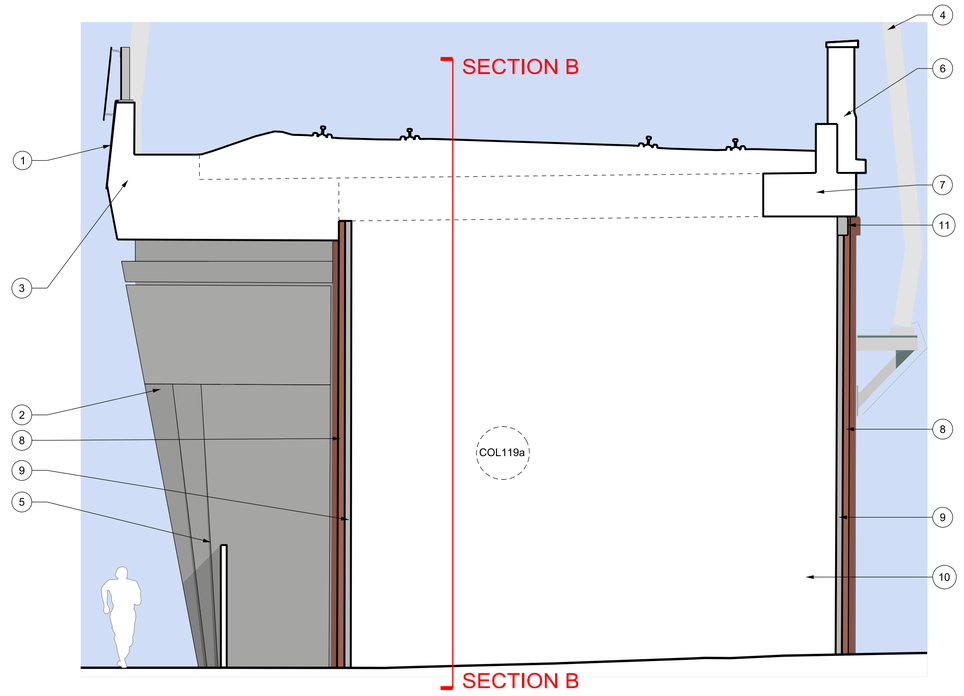

COL119a PROPOSED SECTION A-A
CASTLEFIELD (MSJ&AR) VIADUCT
AMENDED PROPOSAL

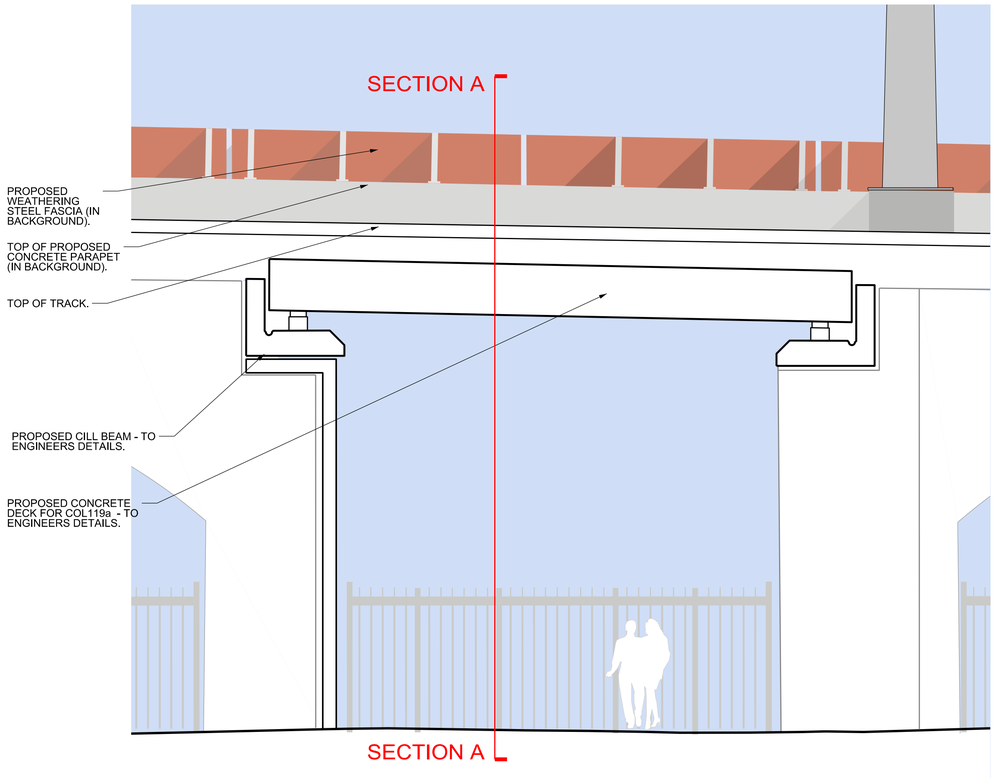

COL119a PROPOSED SECTION B-B
CASTLEFIELD (MSJ&AR) VIADUCT
TWAO PROPOSAL

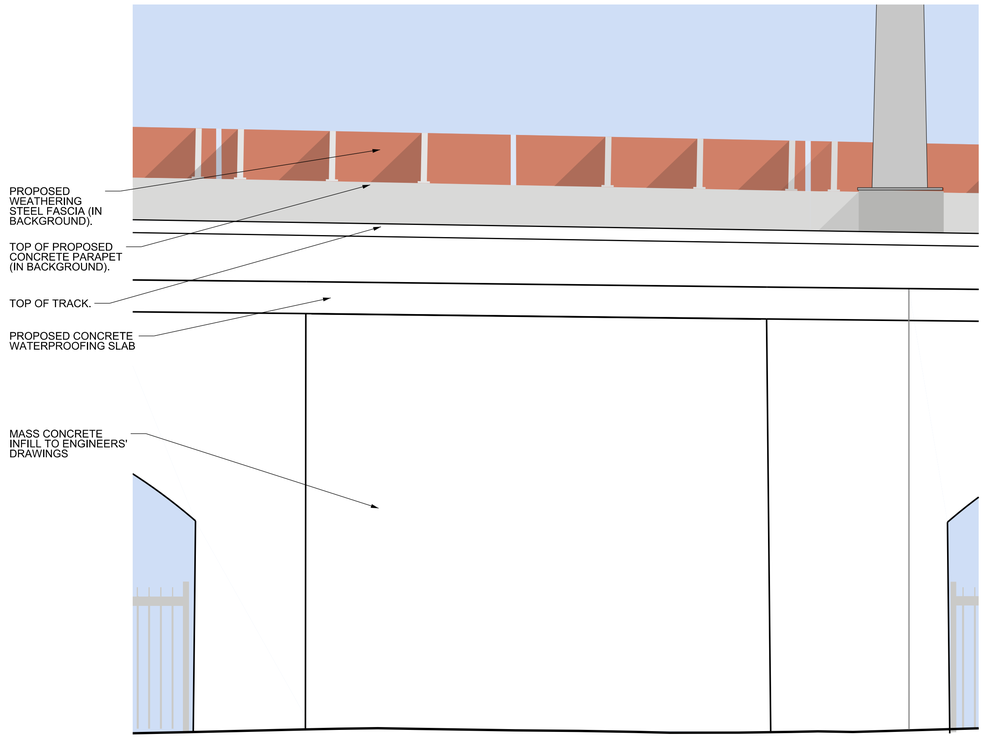

COL119a PROPOSED SECTION B-B
CASTLEFIELD (MSJ&AR) VIADUCT
AMENDED PROPOSAL

0 1 2 3 4 5m
SCALE 1:50

OS map data reproduced by permission of Ordnance Survey on behalf of HMSO. © Crown copyright 2009. All rights reserved. Ordnance Survey licence number 0100040692

Legend/Notes

SAFETY, HEALTH AND ENVIRONMENTAL INFORMATION

FOR HEALTH AND SAFETY INFORMATION, REFER TO DISCIPLINE SPECIFIC RISK MANAGEMENT SCHEDULE.

Notes

1. CONFIRMATION OF ALL SURVEY DATA MUST BE OBTAINED FROM THE NETWORK RAIL SURVEY TEAM.
2. ALL COORDINATES ARE TO THE PROJECT GRID. ALL LEVELS TO ORDNANCE DATUM NEWLYN.
3. ALL DIMENSIONS ARE IN METRES UNLESS OTHERWISE STATED.

LEGEND:

1. [redacted] WEATHERING STEEL FASCIA.
2. [redacted] CONCRETE VIADUCT - WIDENING.
3. [redacted] REPLACEMENT COL119a BRIDGE.
4. [redacted] BESPOKE OLE PORTAL.
5. PROPOSED RAILINGS
6. REBUILT PARAPET USING RECLAIMED MASONRY
7. PROPOSED CONCRETE BEAM
8. BRICK INFILL WALL
9. CAVITY
10. MASS CONCRETE INFILL
11. NEW STONE PROFILE TO MATCH ADJACENT STONEWORK

REFER TO HIGHWAYS LIGHTING AND DRAINAGE DRAWINGS FOR RELEVANT INFORMATION



Rev	Date	Description of Revisions	Drawn	Chkd	Appr
P02.1	24/04/15	Stage A AIP Draft Second Submission	LH	RC	PJ
P02	24/07/15	Stage A Formal Submission	LH	RC	PJ
P03	14/12/15	Stage A Formal Revision	LH	MR	PJ
P04	11/08/16	Listed Building Consent Submission	MO	MR	PJ

Status: Fit for Internal Review & Comment
Suitability: S3

northernhub alliance

Authorised | Signed | Date

Contractor(s): Building Design Partnership

Location: ORDSALL CHORD

Type: CAD Drawing | Sub-type: Section

Role: Architect | Sub-Role: Design

Zone: Work Package A

Phasing: Proposed | Grip Stage: 4

Project: Northern Hub and Electrification

Contract No.: 127523

Contract Title: Central GRIP 2 to 8

Drawing Title: Ordsall Chord COL119a Proposed Sections Stage A Section 3

Designed	P.Jenkins	Signed	Date 08/08/16
Drawn	M. Olszak	Signed	Date 08/08/16
Checked	M. Riley	Signed	Date 11/08/16
Approved	P. Jenkins	Signed	Date 11/08/16

Scale(s): 1:50 | ELR & Mileage: 190.011 to 190.1166

Alternative Reference | Sheet 5 of 5

Drawing Number: NHE_127523-5804-OCD-WPA-DDR-A-100309 | Revision: P04

Sheet Size A1 594 x 841