HEALD GREEN - BEEFEATER SIGN UPGRADE

Finney Lane, Heald Green, Cheadle, Stockport, SK8 3QH, Tel: 0161 499 1944

VADO ASSOCIATES



EXISTING



PROPOSED

A. 6000 High Beefeater beacon with 4No 600 x 2400mm vertical brand panels. Finished black with 427mm cap height internally illuminated Beefeater letters on a silver plinth.

DATE	REV	BY	DETAILS
04/12/2012	0	SJF	Initial issue

Whitbread Restaurants

© Copyright 2012. This document is the property of Vado Associates Ltd and must not be used, reproduced or disclosed to any persons without written consent from Vado Associates Ltd.

HEALD GREEN - BEEFEATER SIGN UPGRADE

Finney Lane, Heald Green, Cheadle, Stockport, SK8 3QH, Tel: 0161 499 1944

VADO ASSOCIATES



EXISTING



PROPOSED

B. 3200 x 800mm Fascia panel black with 570mm cap height Beefeater letters internally illuminated.


Fascia panel size to be confirmed on site.

Remove existing Beefeater letters.

Whitbread Restaurants

© Copyright 2012. This document is the property of Vado Associates Ltd and must not be used, reproduced or disclosed to any persons without written consent from Vado Associates Ltd.

HEALD GREEN - BLOCK PLAN 1:500 SCALE AT A3

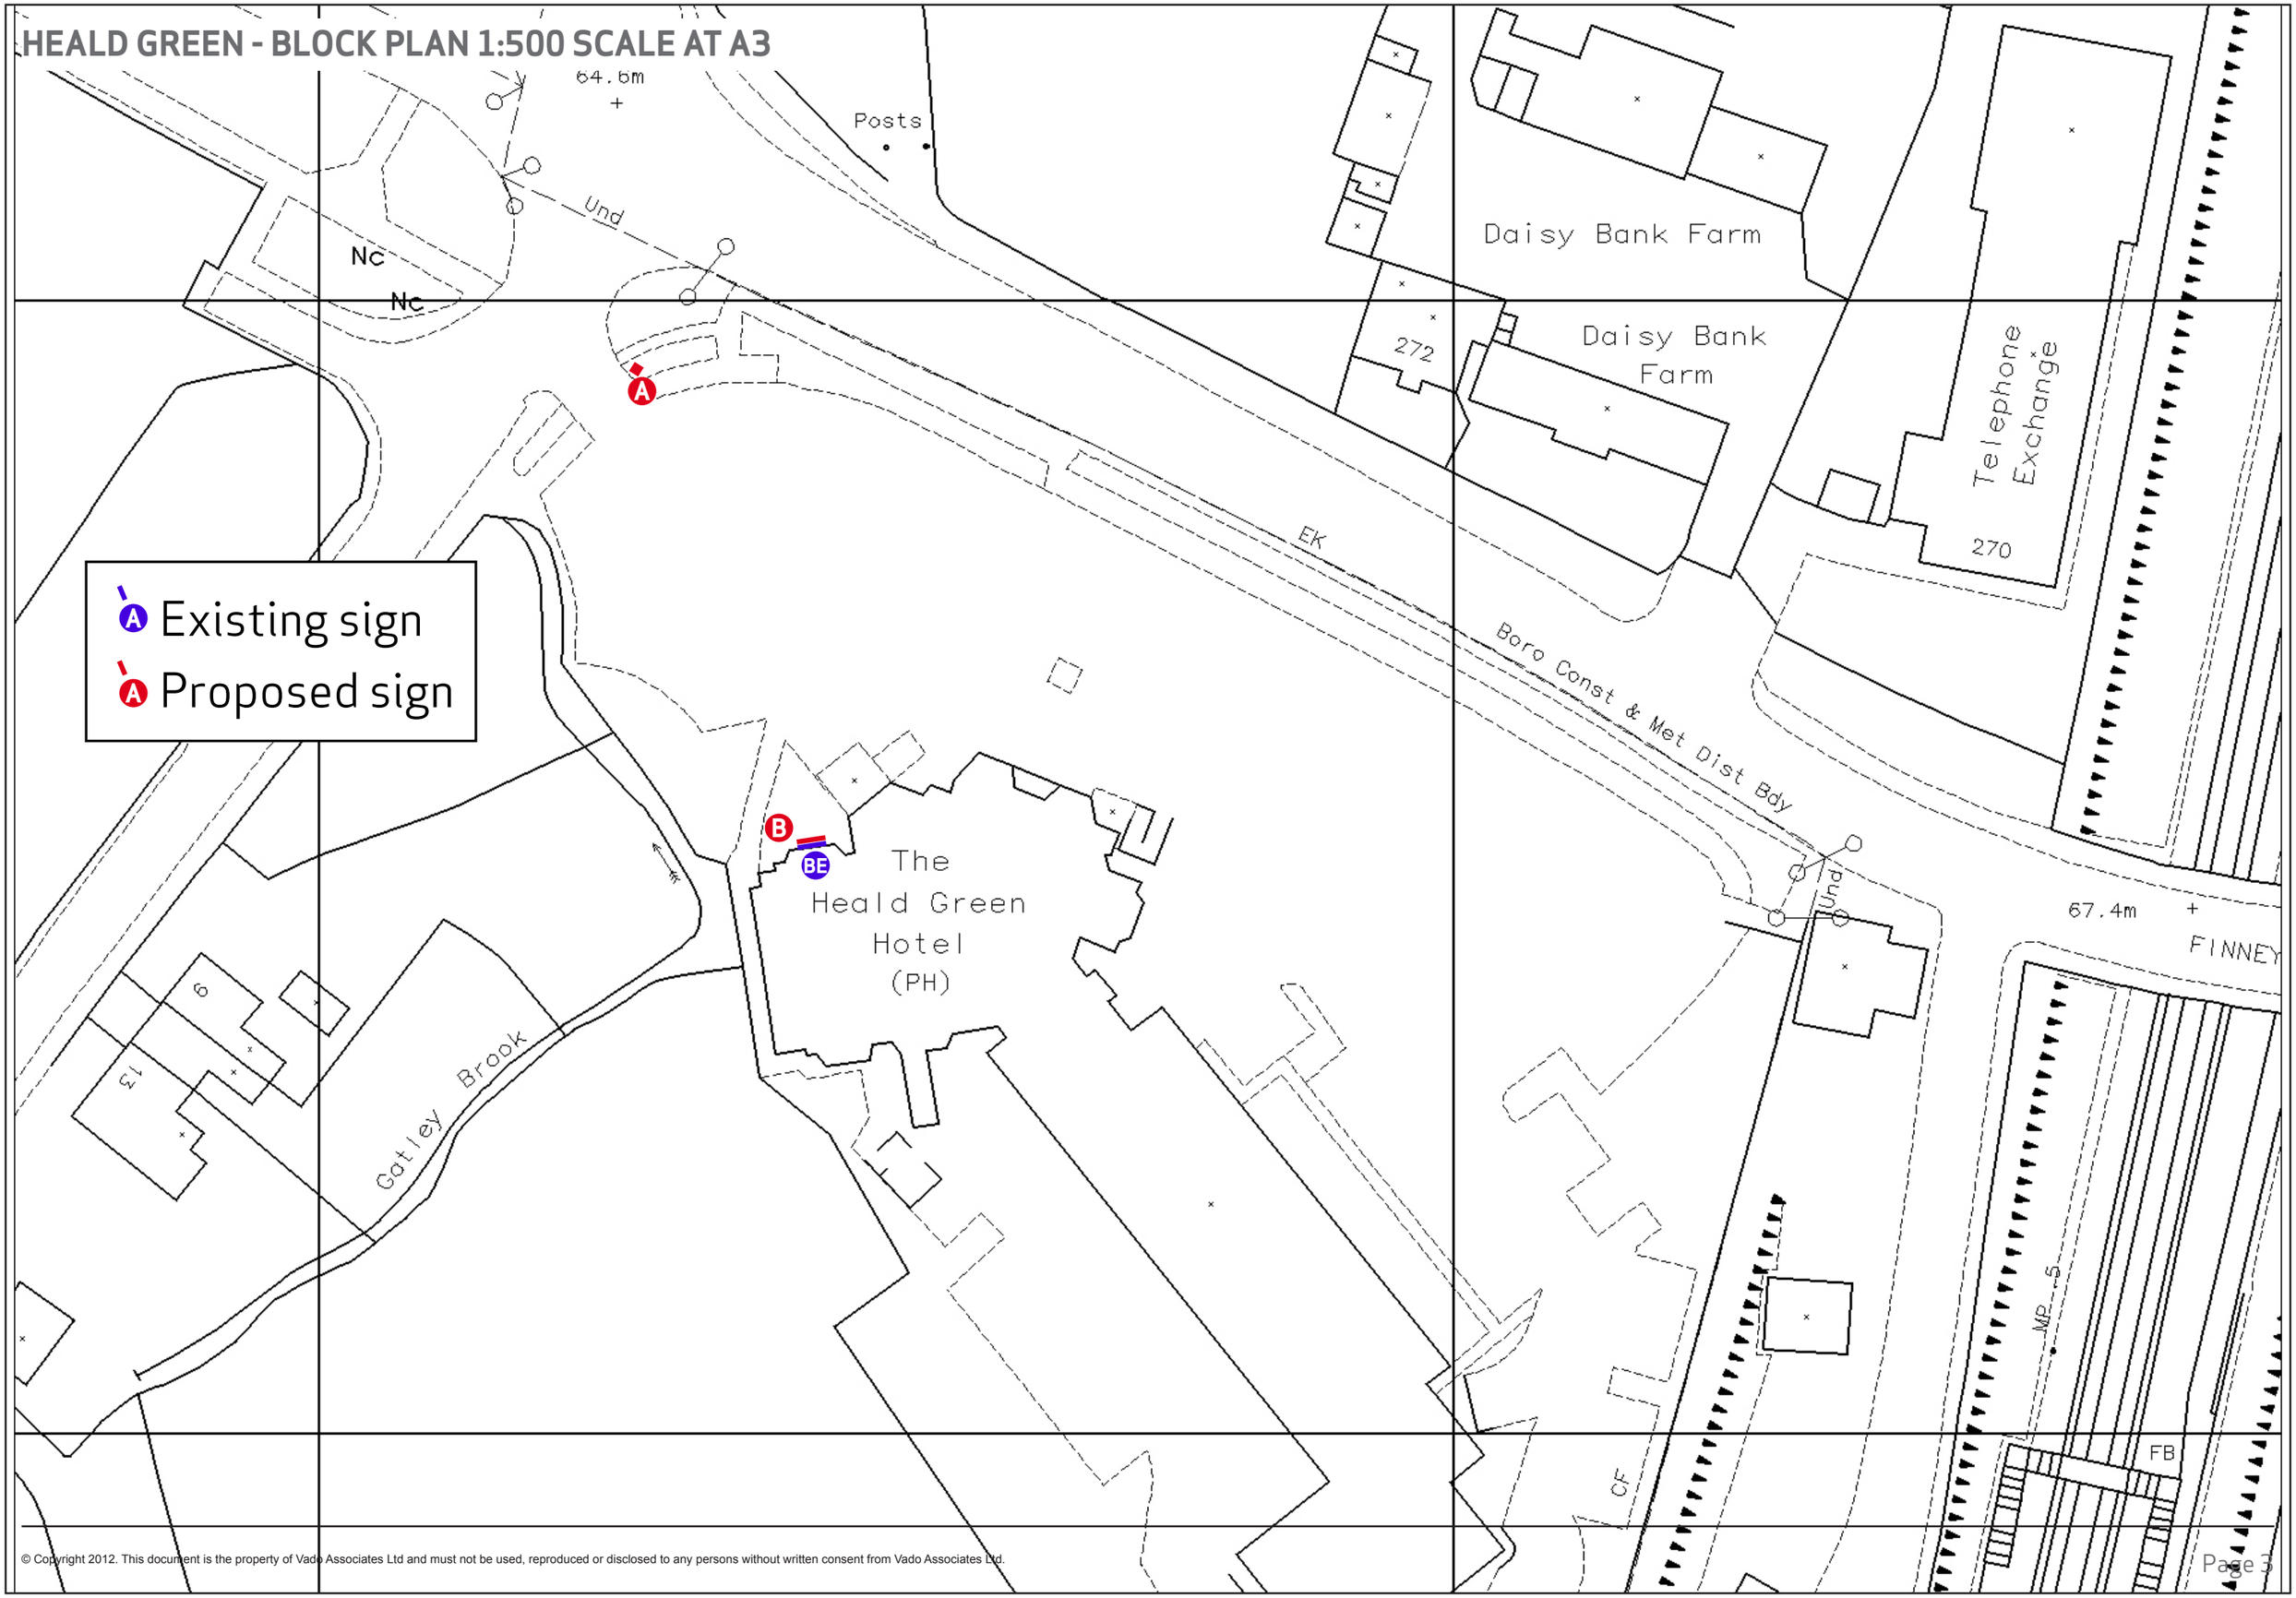

© Copyright 2012. This document is the property of Vado Associates Ltd and must not be used, reproduced or disclosed to any persons without written consent from Vado Associates Ltd.