St. Johns Primary School

Proposed Plan

Birch Lane

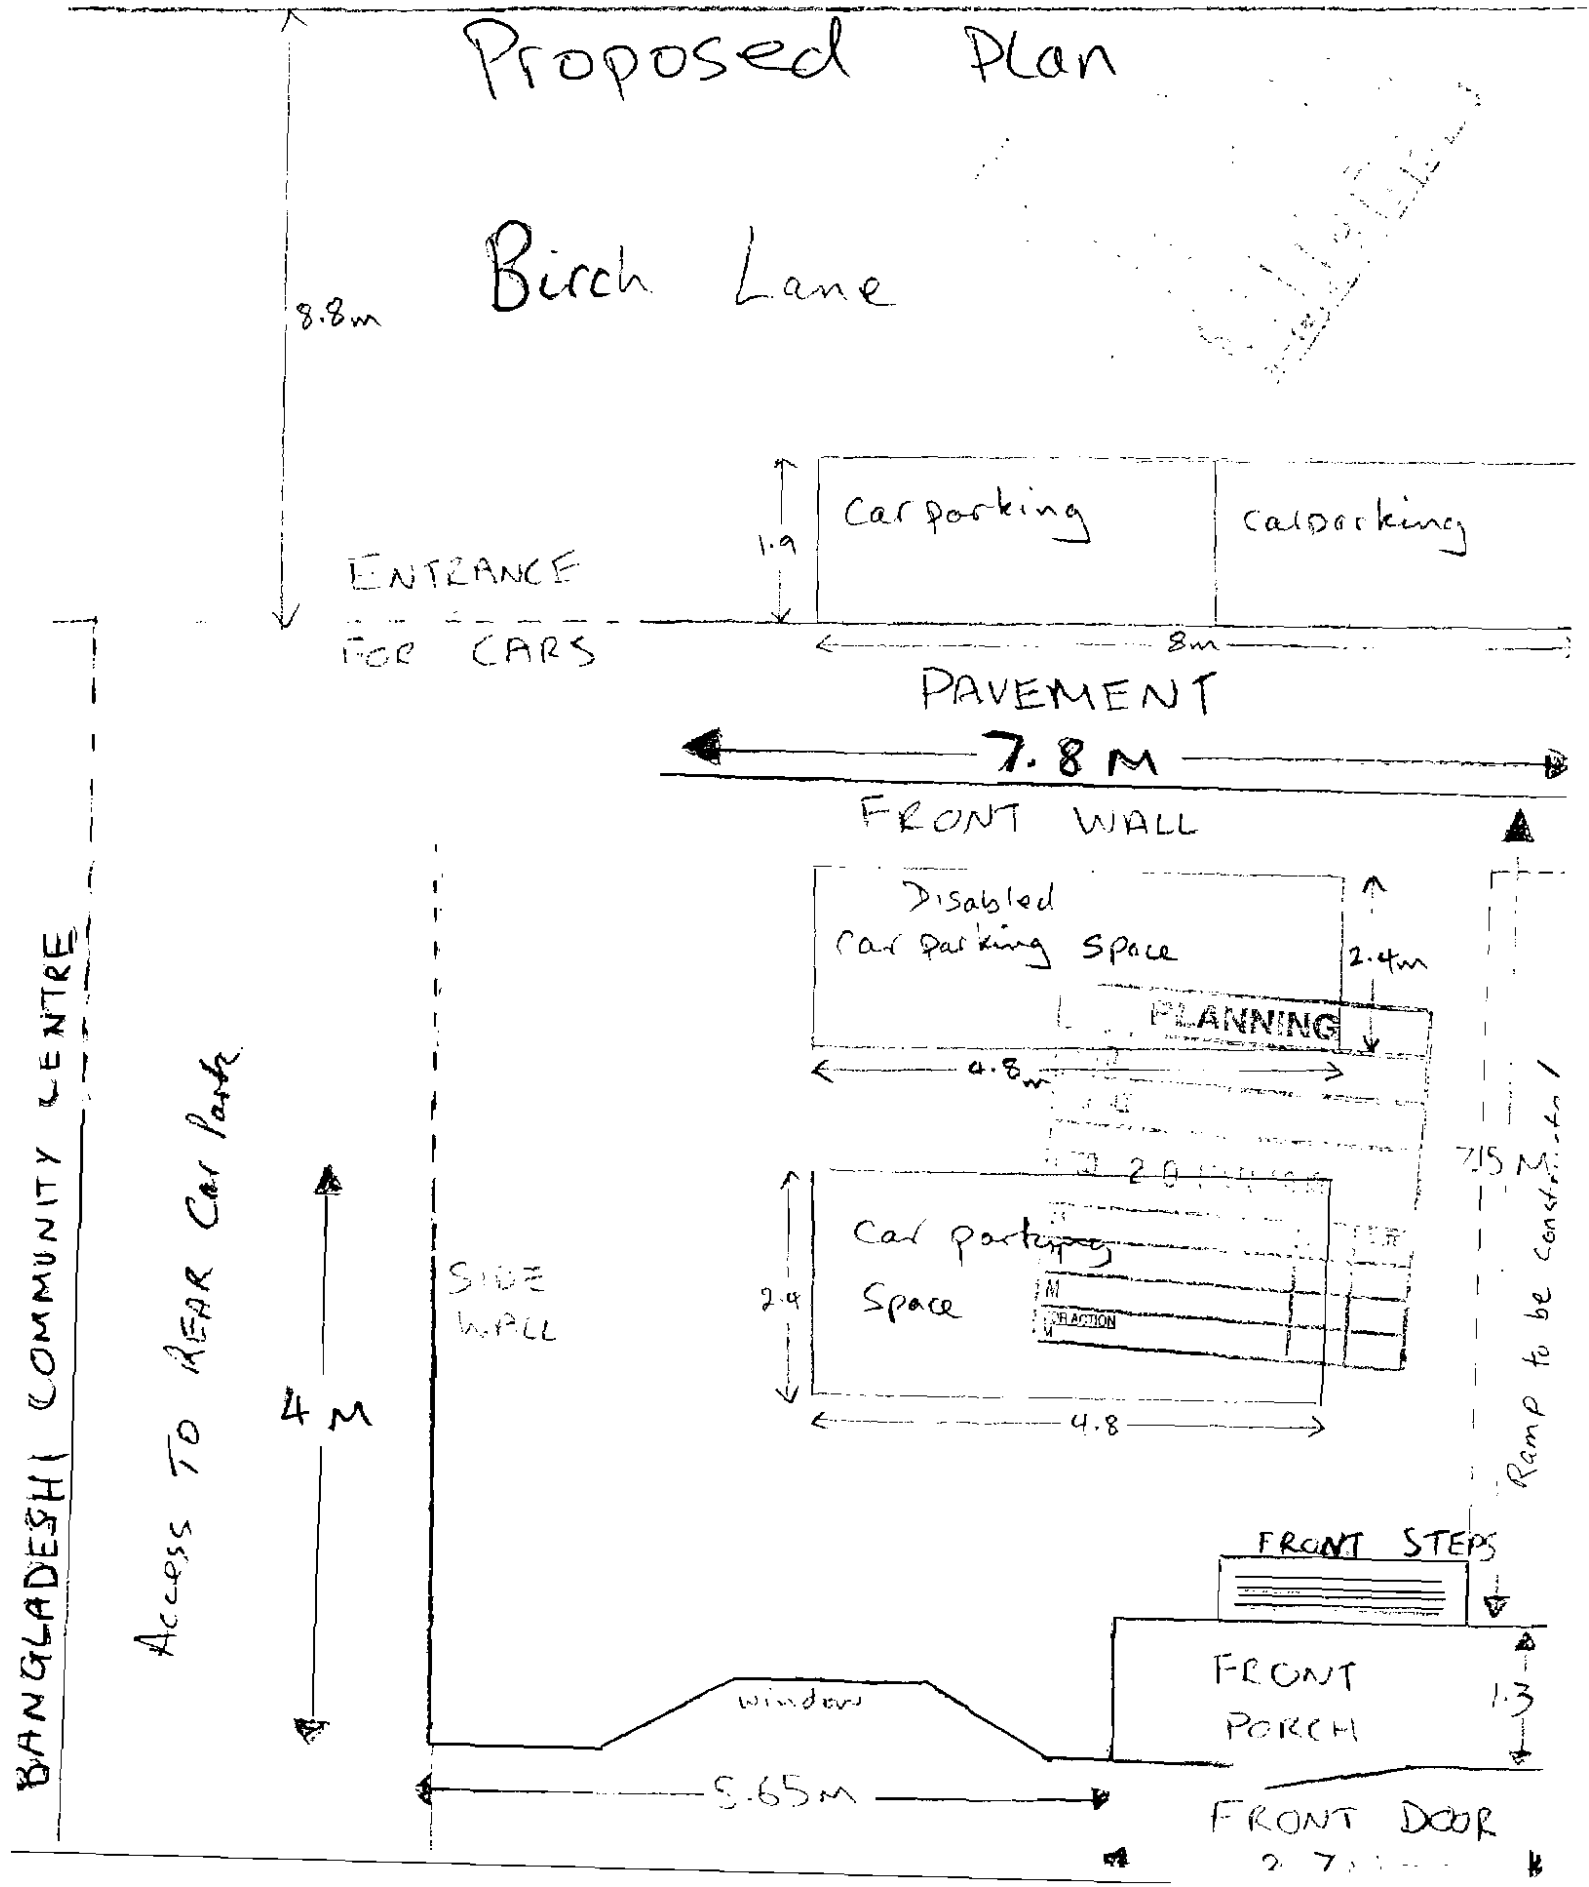

BACK OF BUILDING
REAR CARPARK

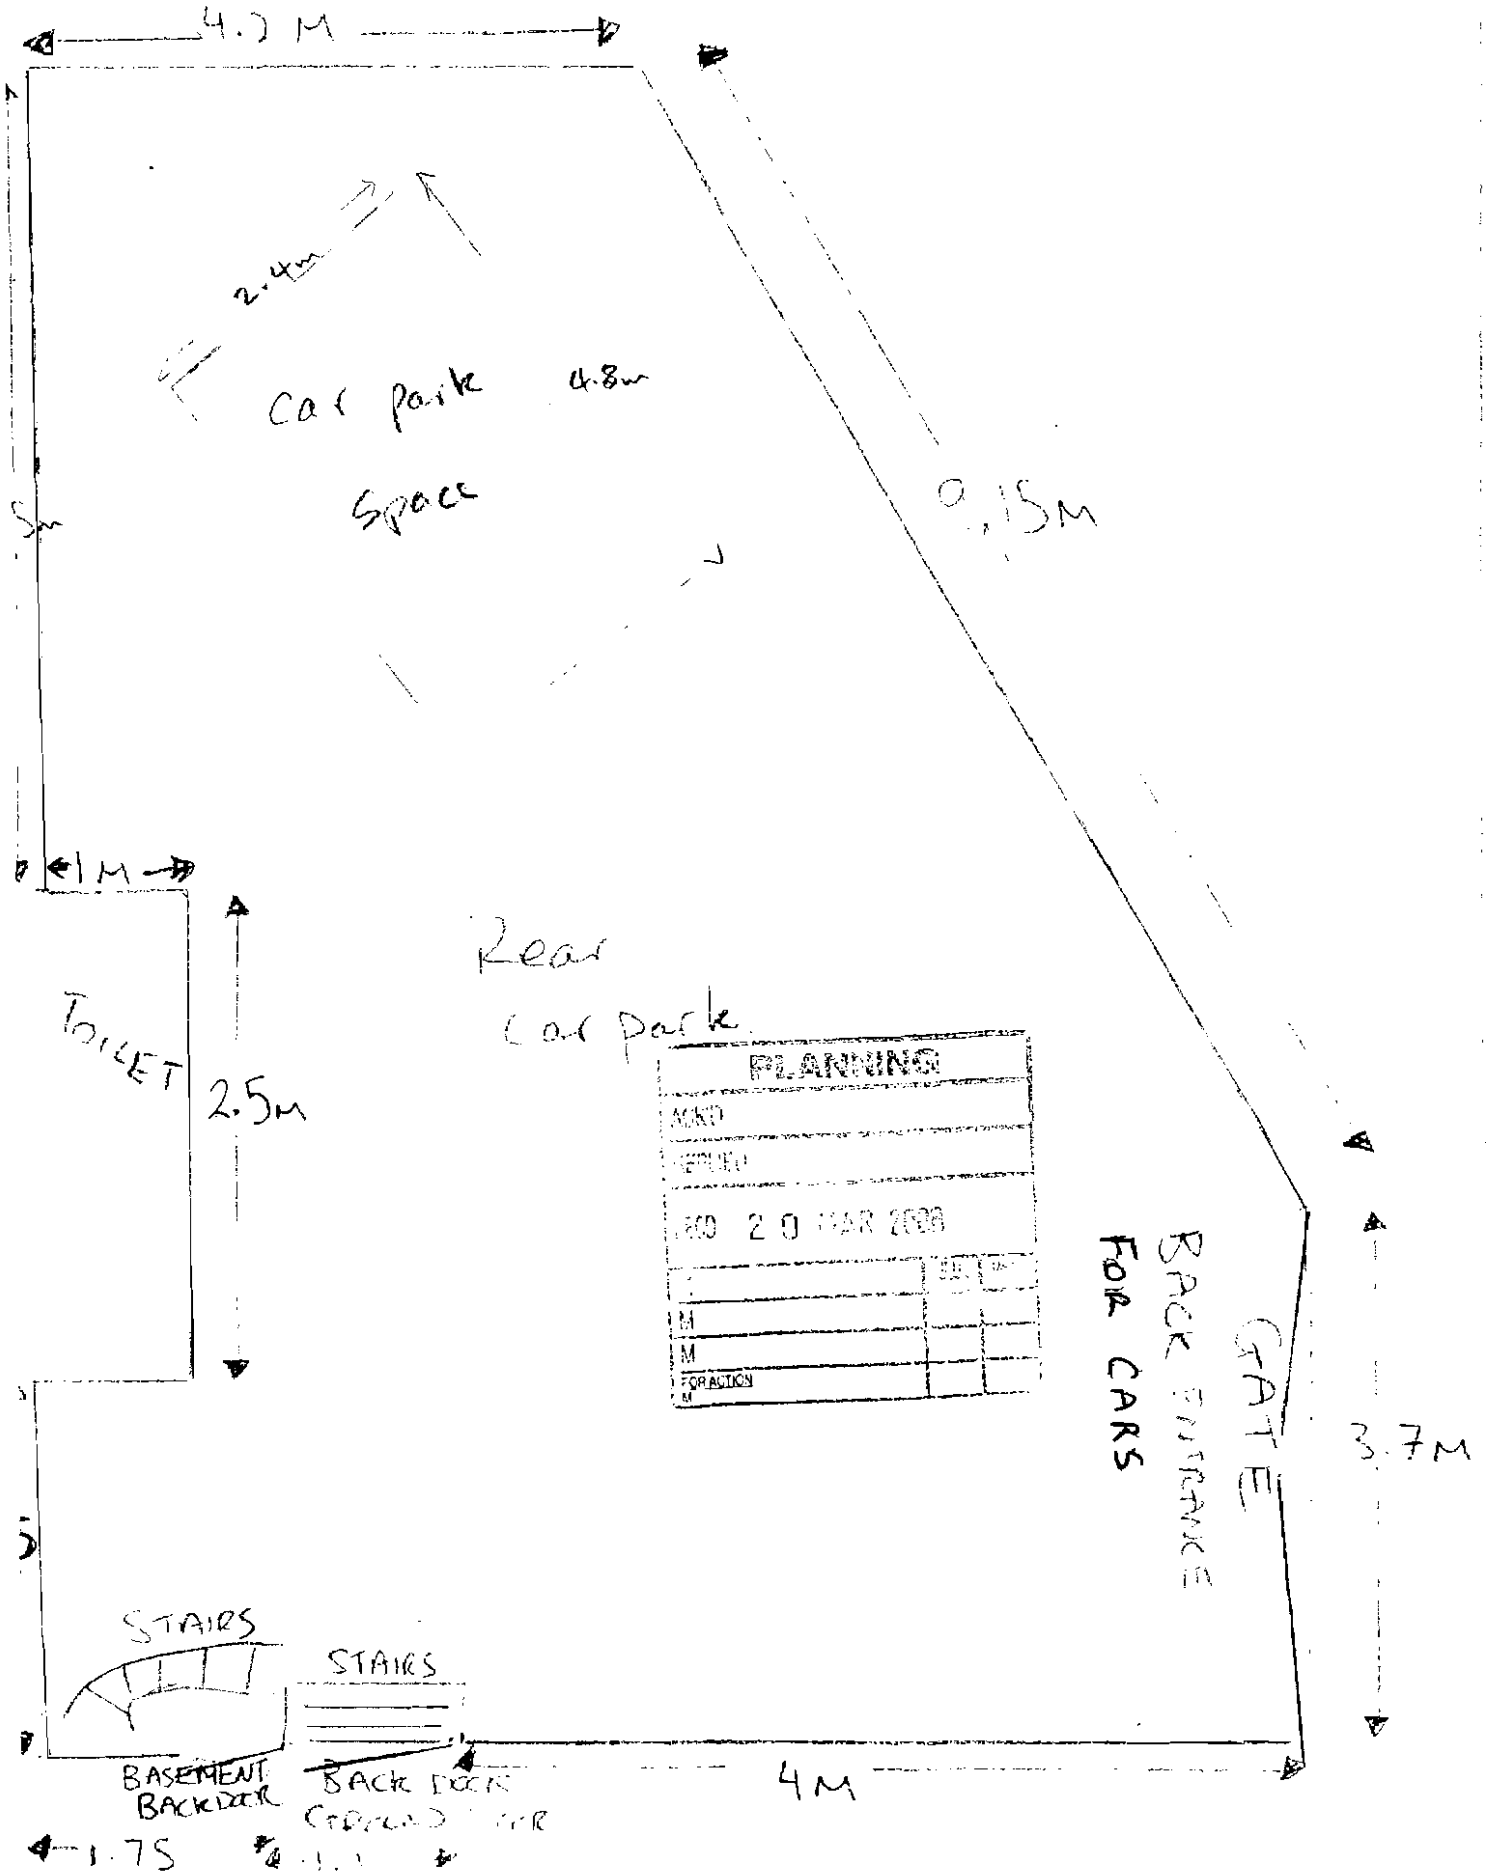

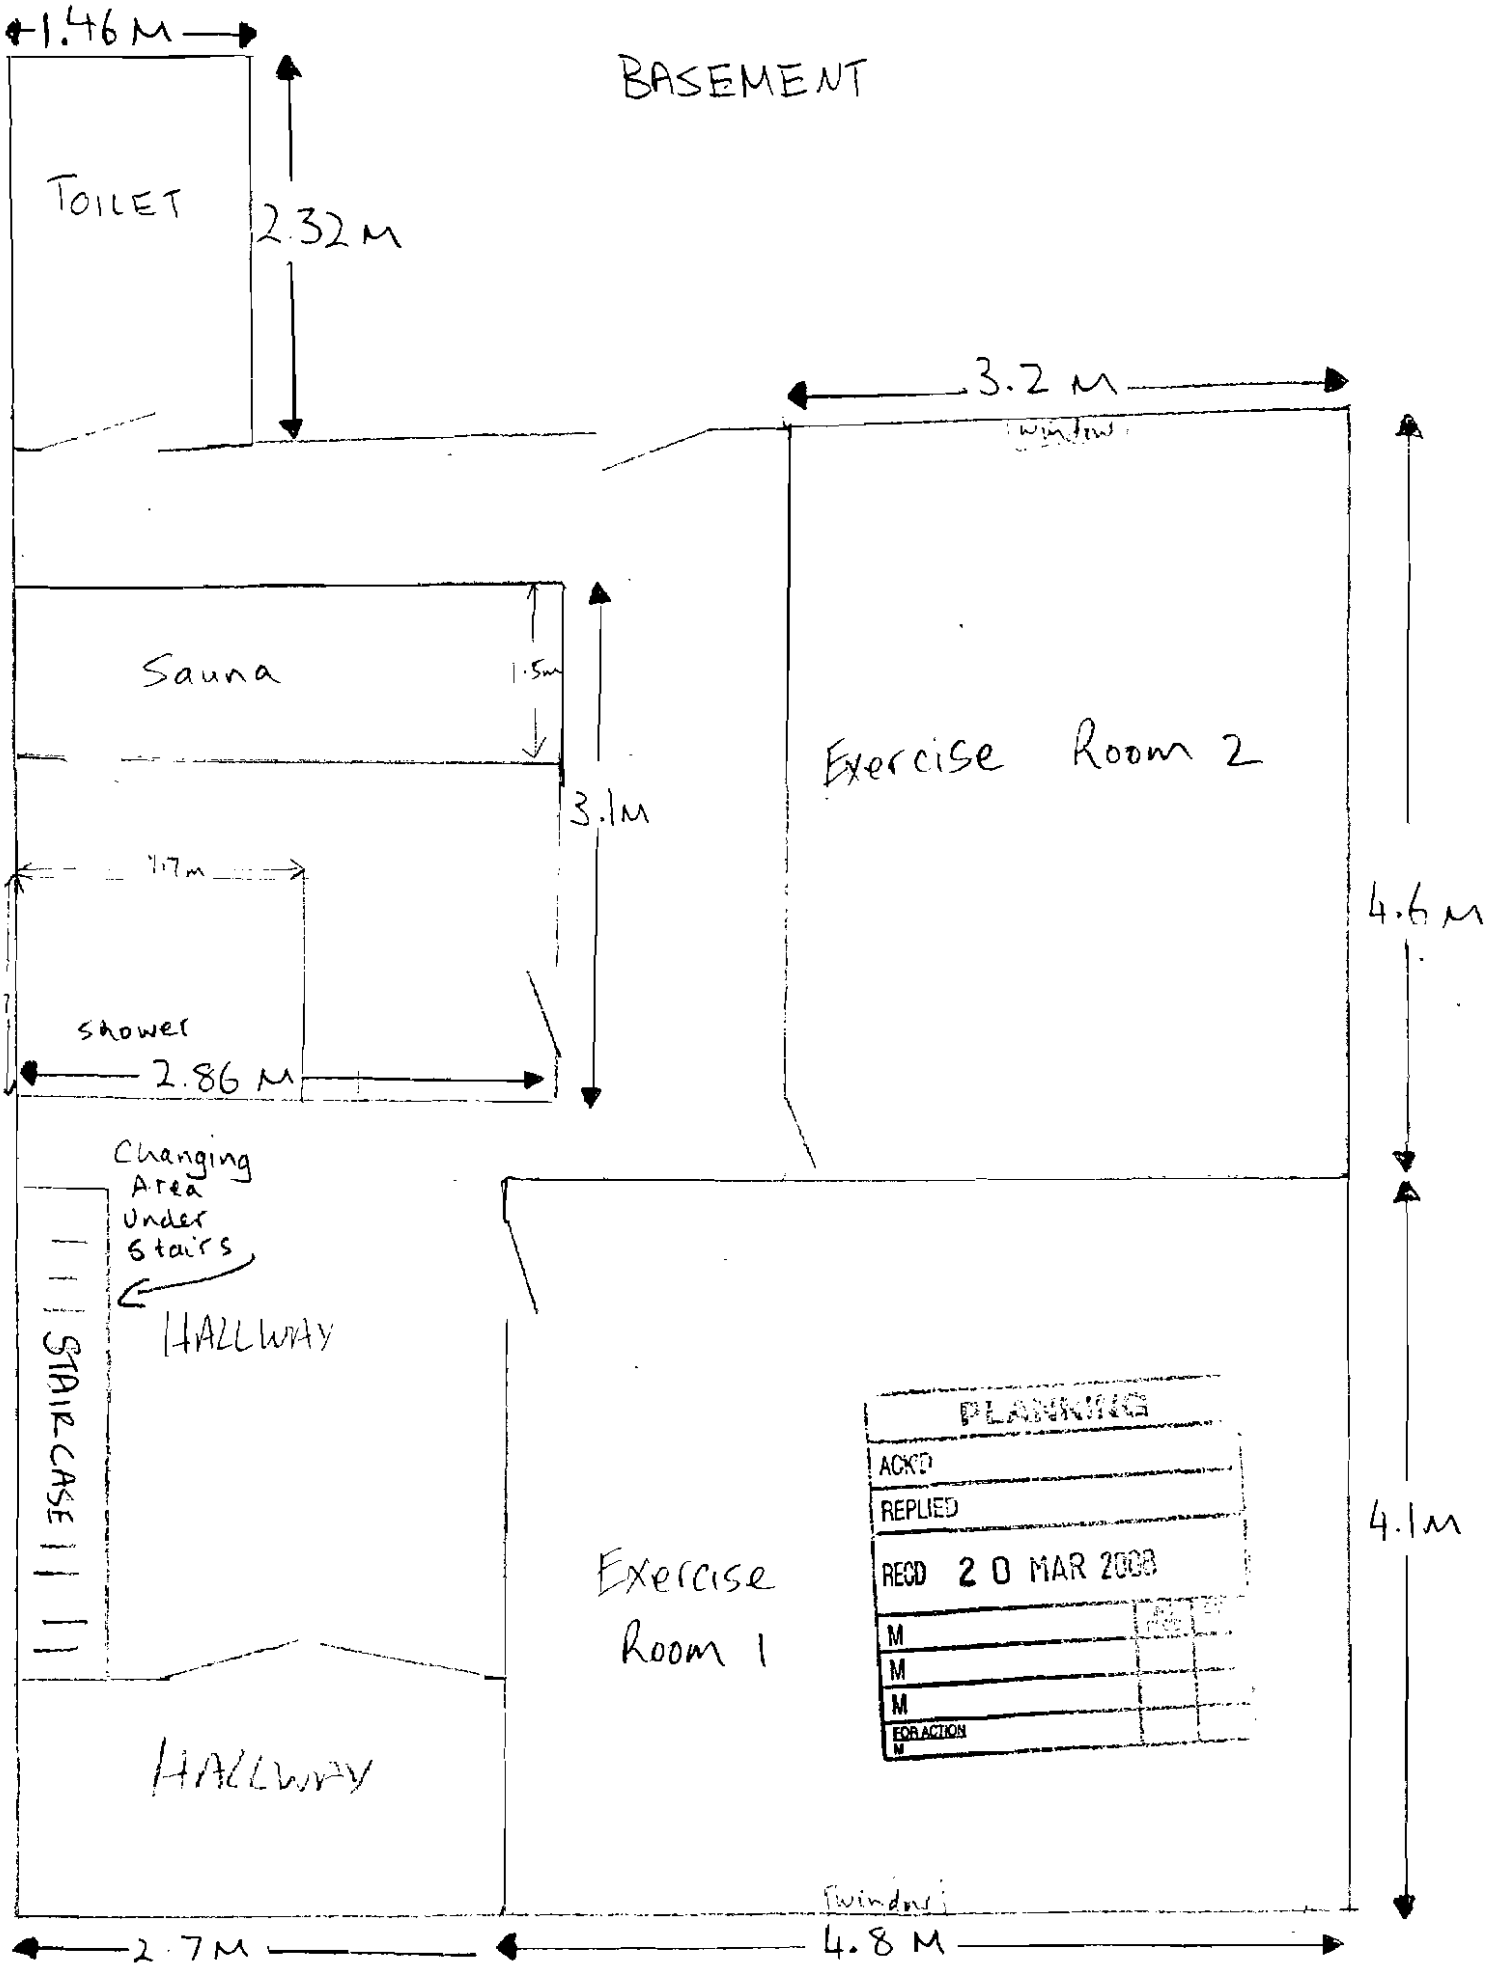
1.46 M
BASEMENT
TOILET
2.32 M
3.2 M
window
Sauna
1.5m
3.1M
Exercise Room 2
4.6 M
1.7m
shower
2.86 M
Changing Area Under Stairs
HALLWAY
STAIRCASE
Exercise Room 1
4.1M
PLANNING
ACKD
REPLIED
RECD 20 MAR 2008
M
M
M
FOR ACTION
M
HALLWAY
window
2.7M
4.8 M

GROUND FLOOR

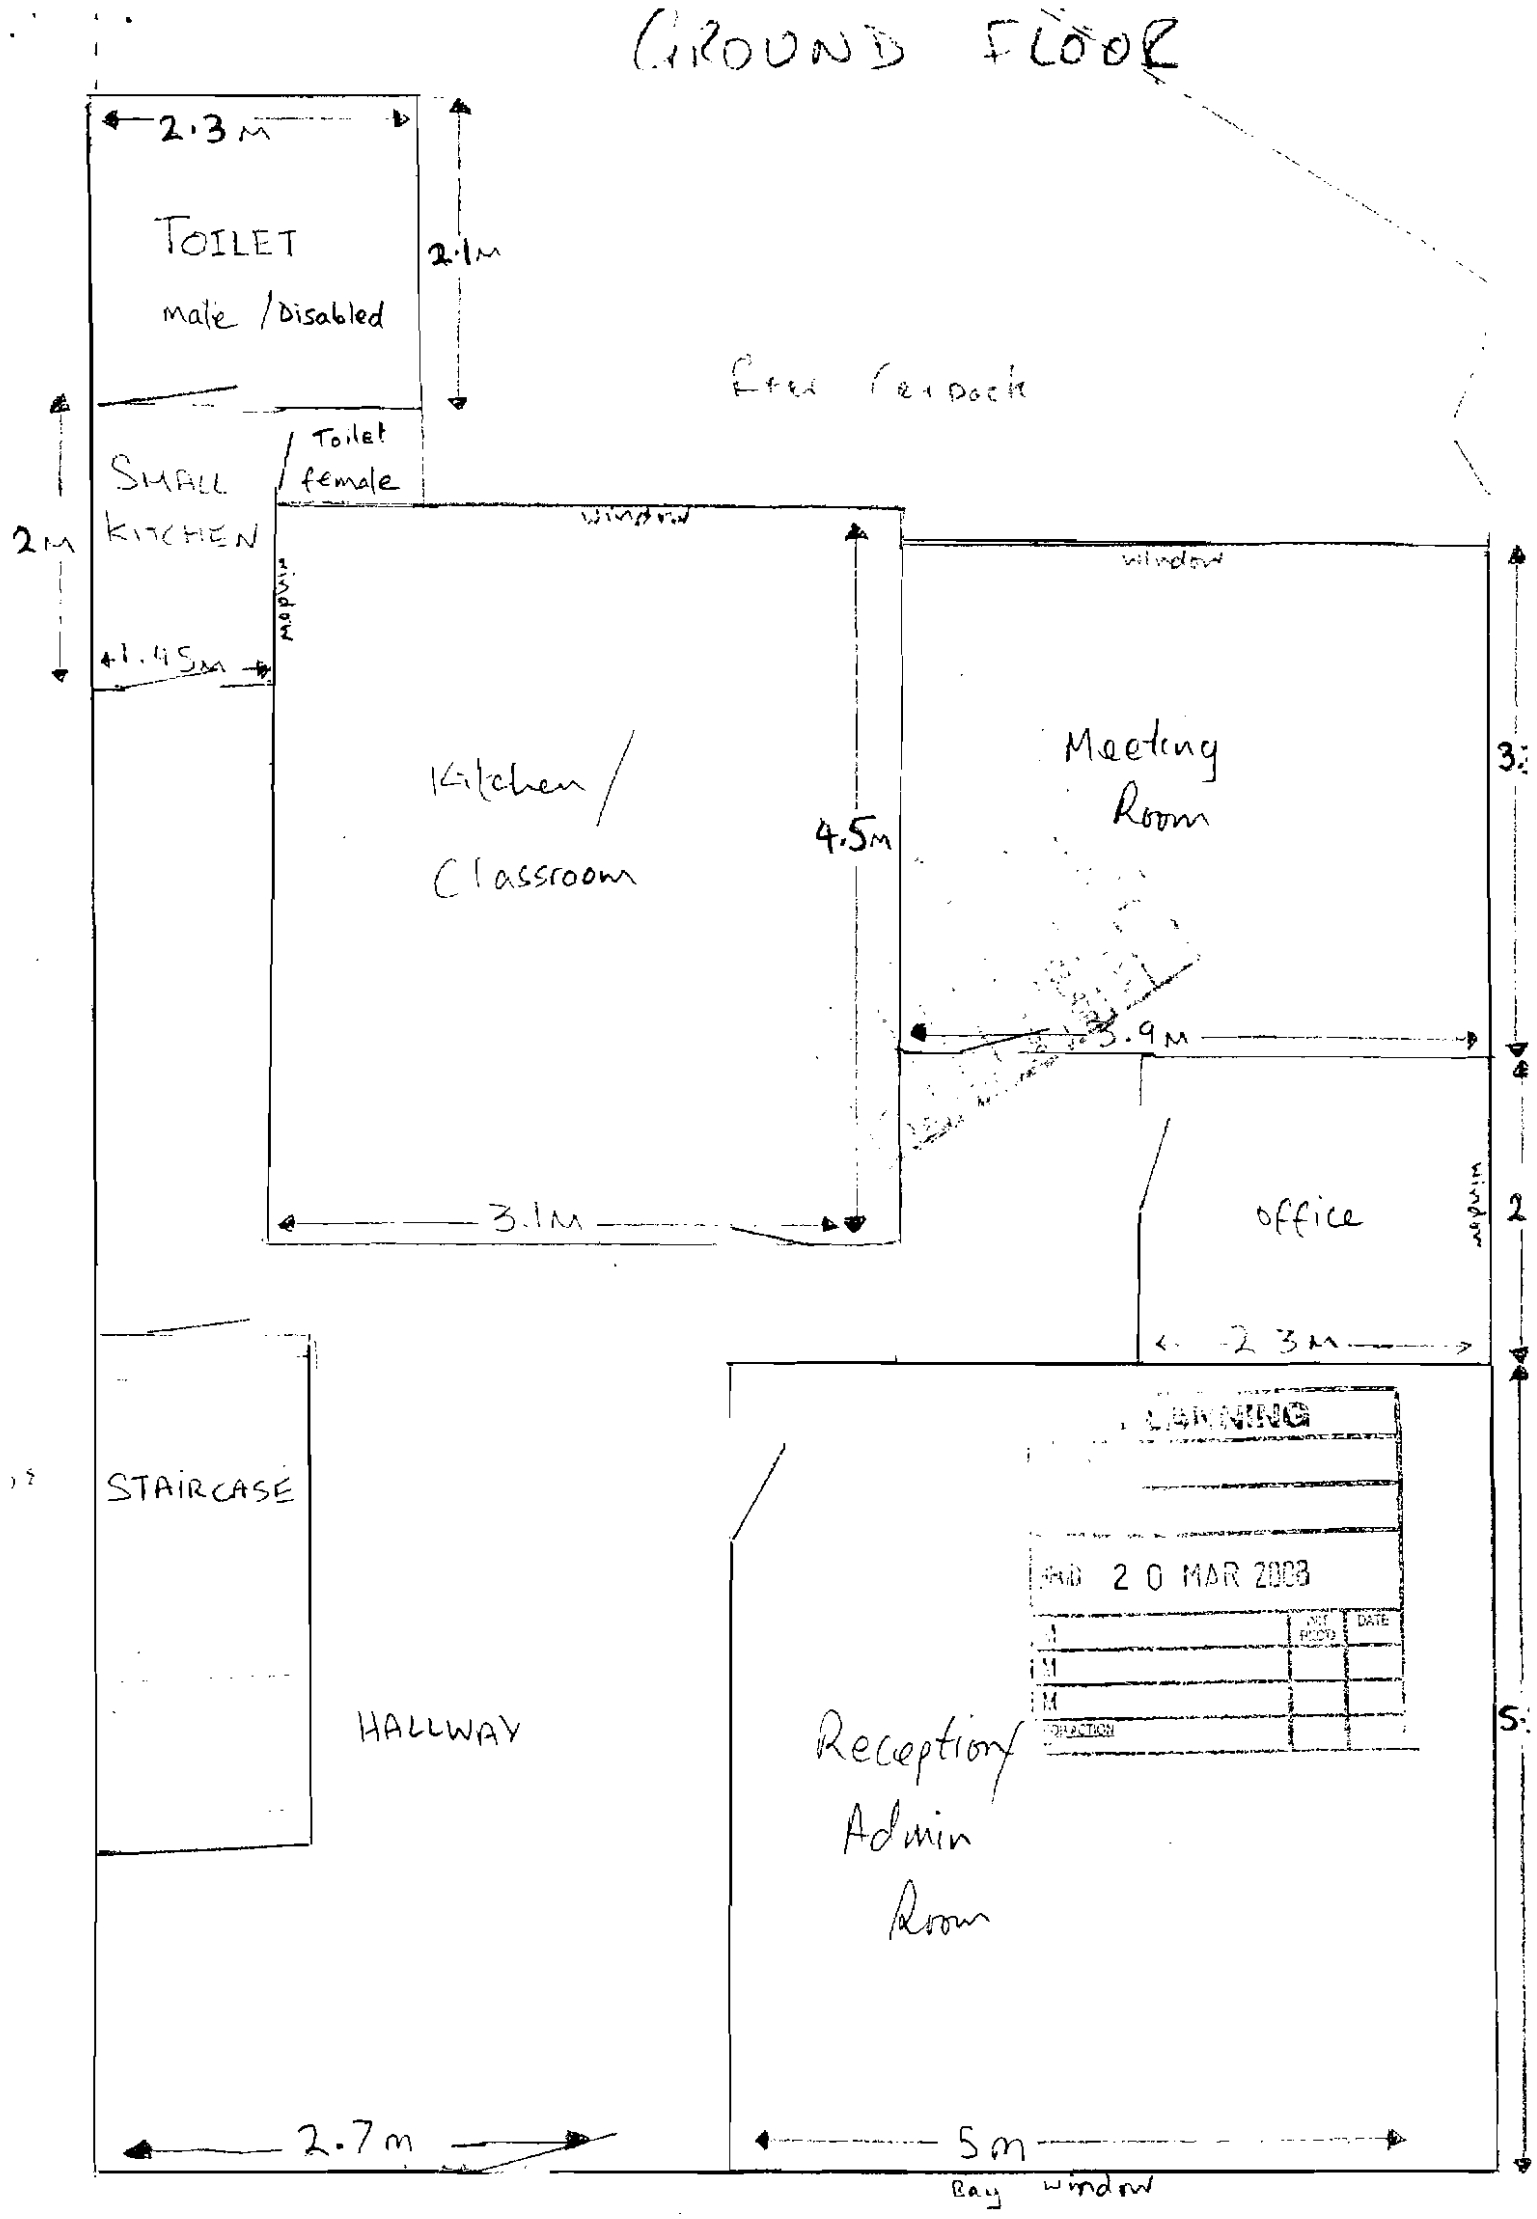

LANNING
20 MAR 2008
DATE

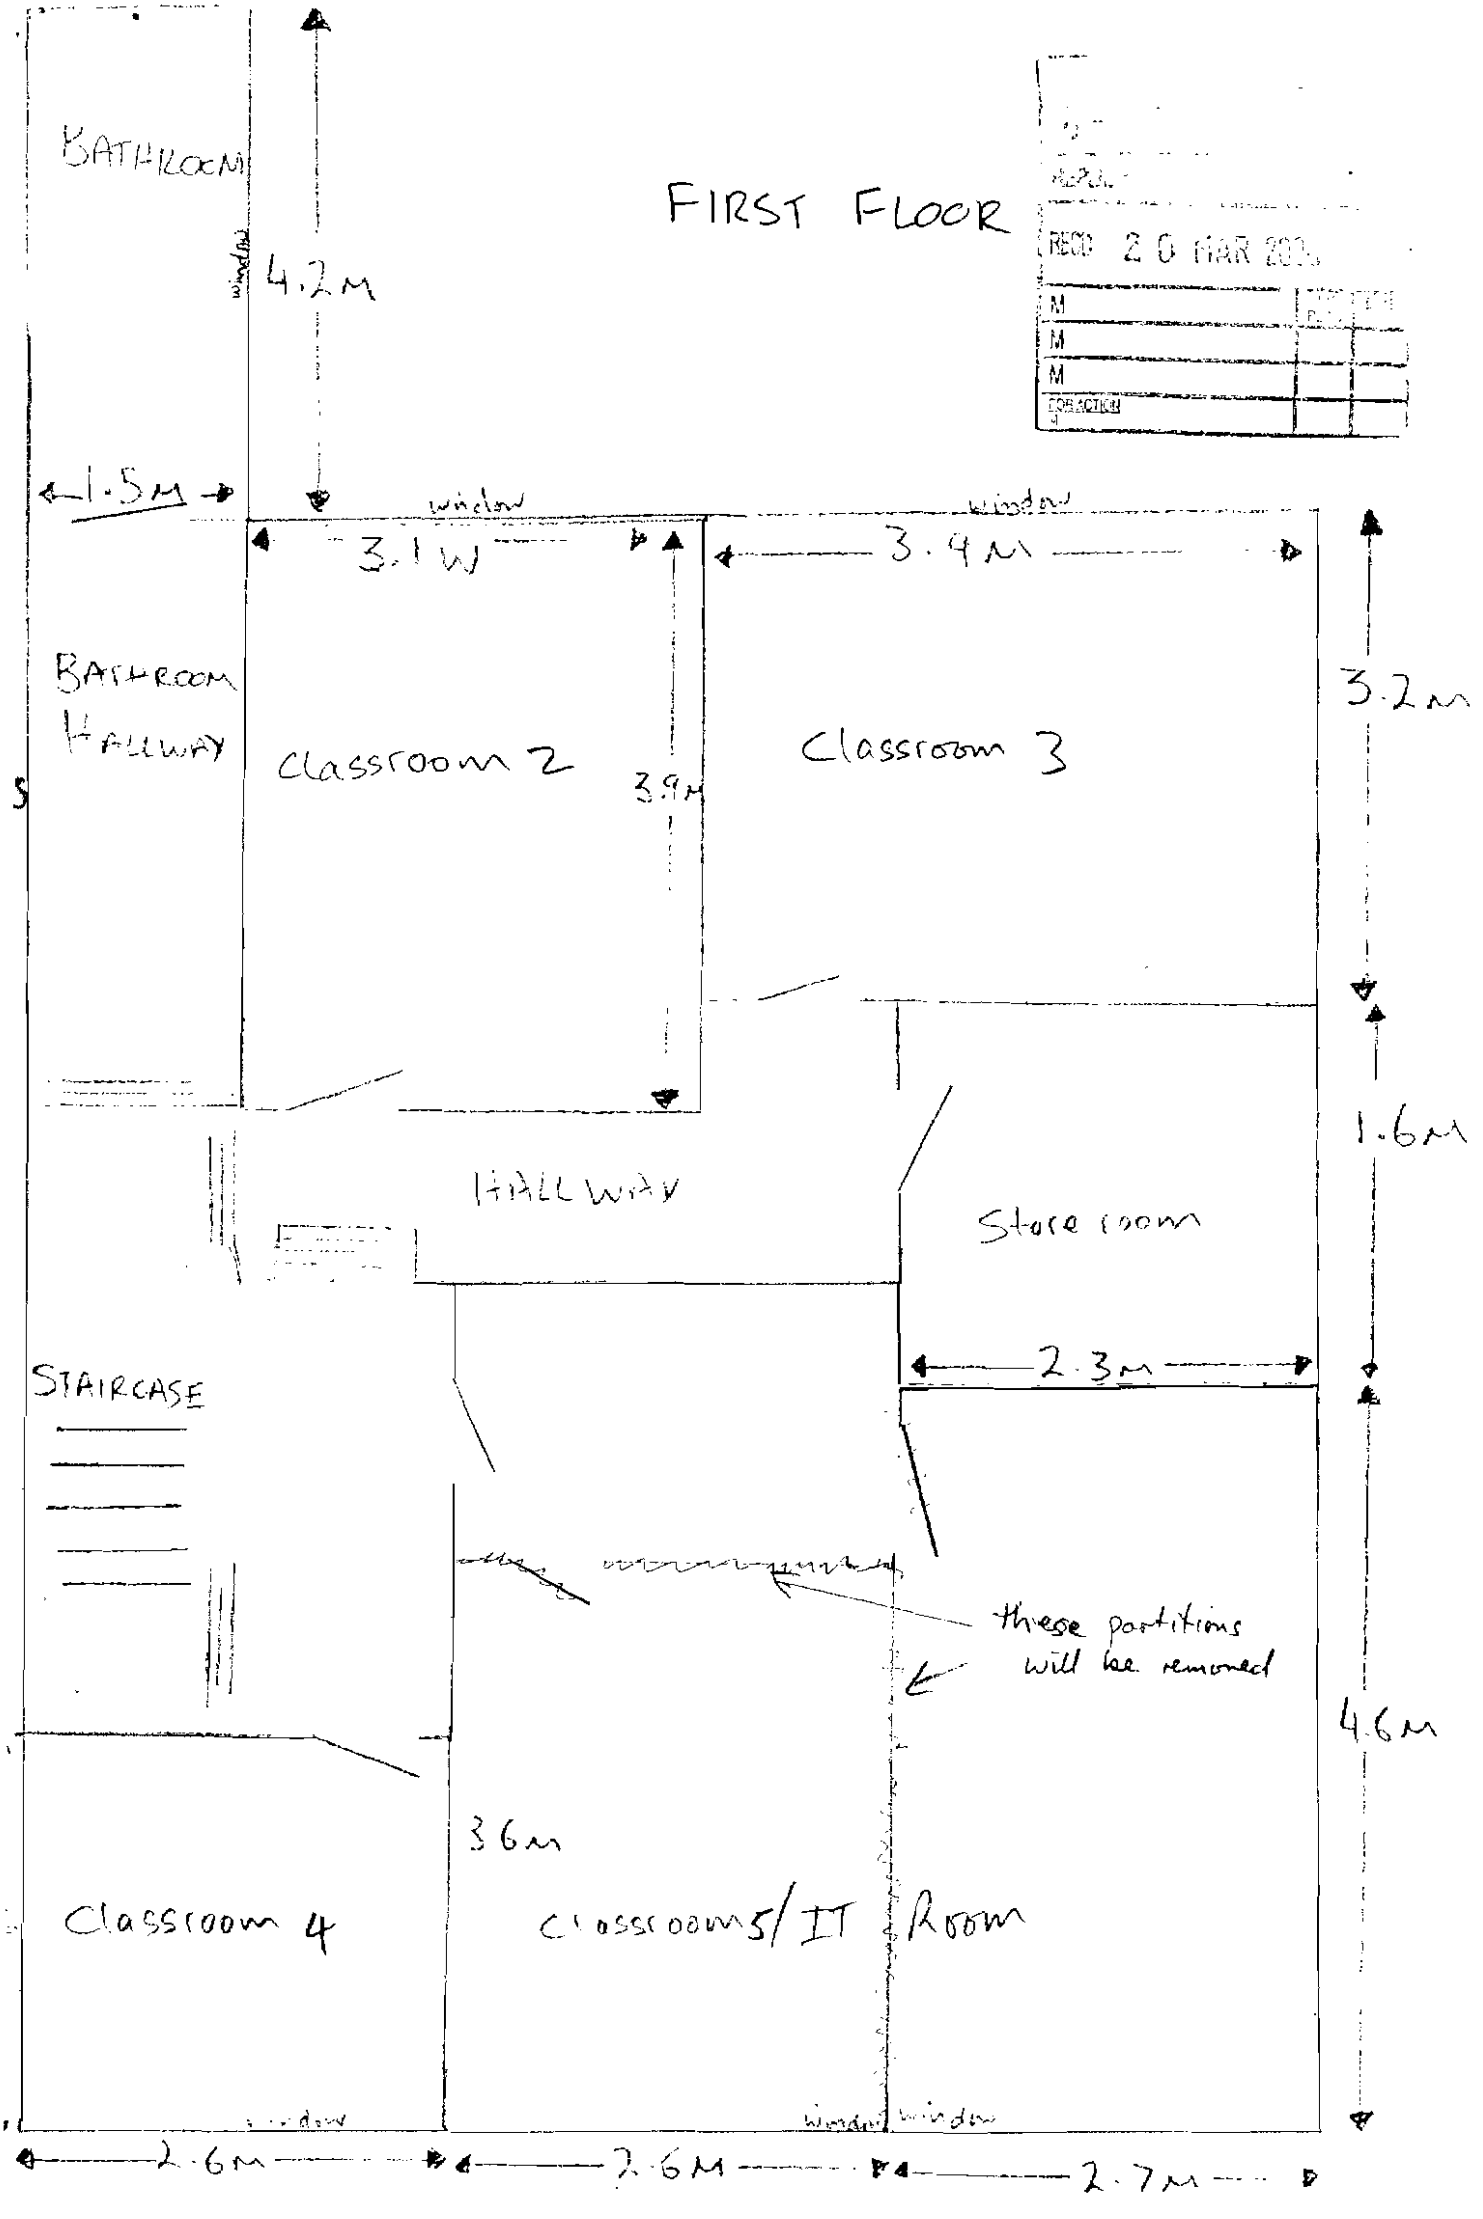
FIRST FLOOR
BATHROOM
window
4.2M
1.5M
window
3.1W
window
3.9M
BATHROOM HALLWAY
Classroom 2
3.9M
Classroom 3
3.2M
1.6M
HALLWAY
Store room
2.3M
STAIRCASE
these partitions will be removed
4.6M
3.6M
Classroom 4
Classroom 5/IT Room
window
window
window
2.6M
2.6M
2.7M

SECOND FLOOR

PLANNING
ACK'D
REPLIED
RECD 2 C
M
M
M

