A1

0 1 5 10m

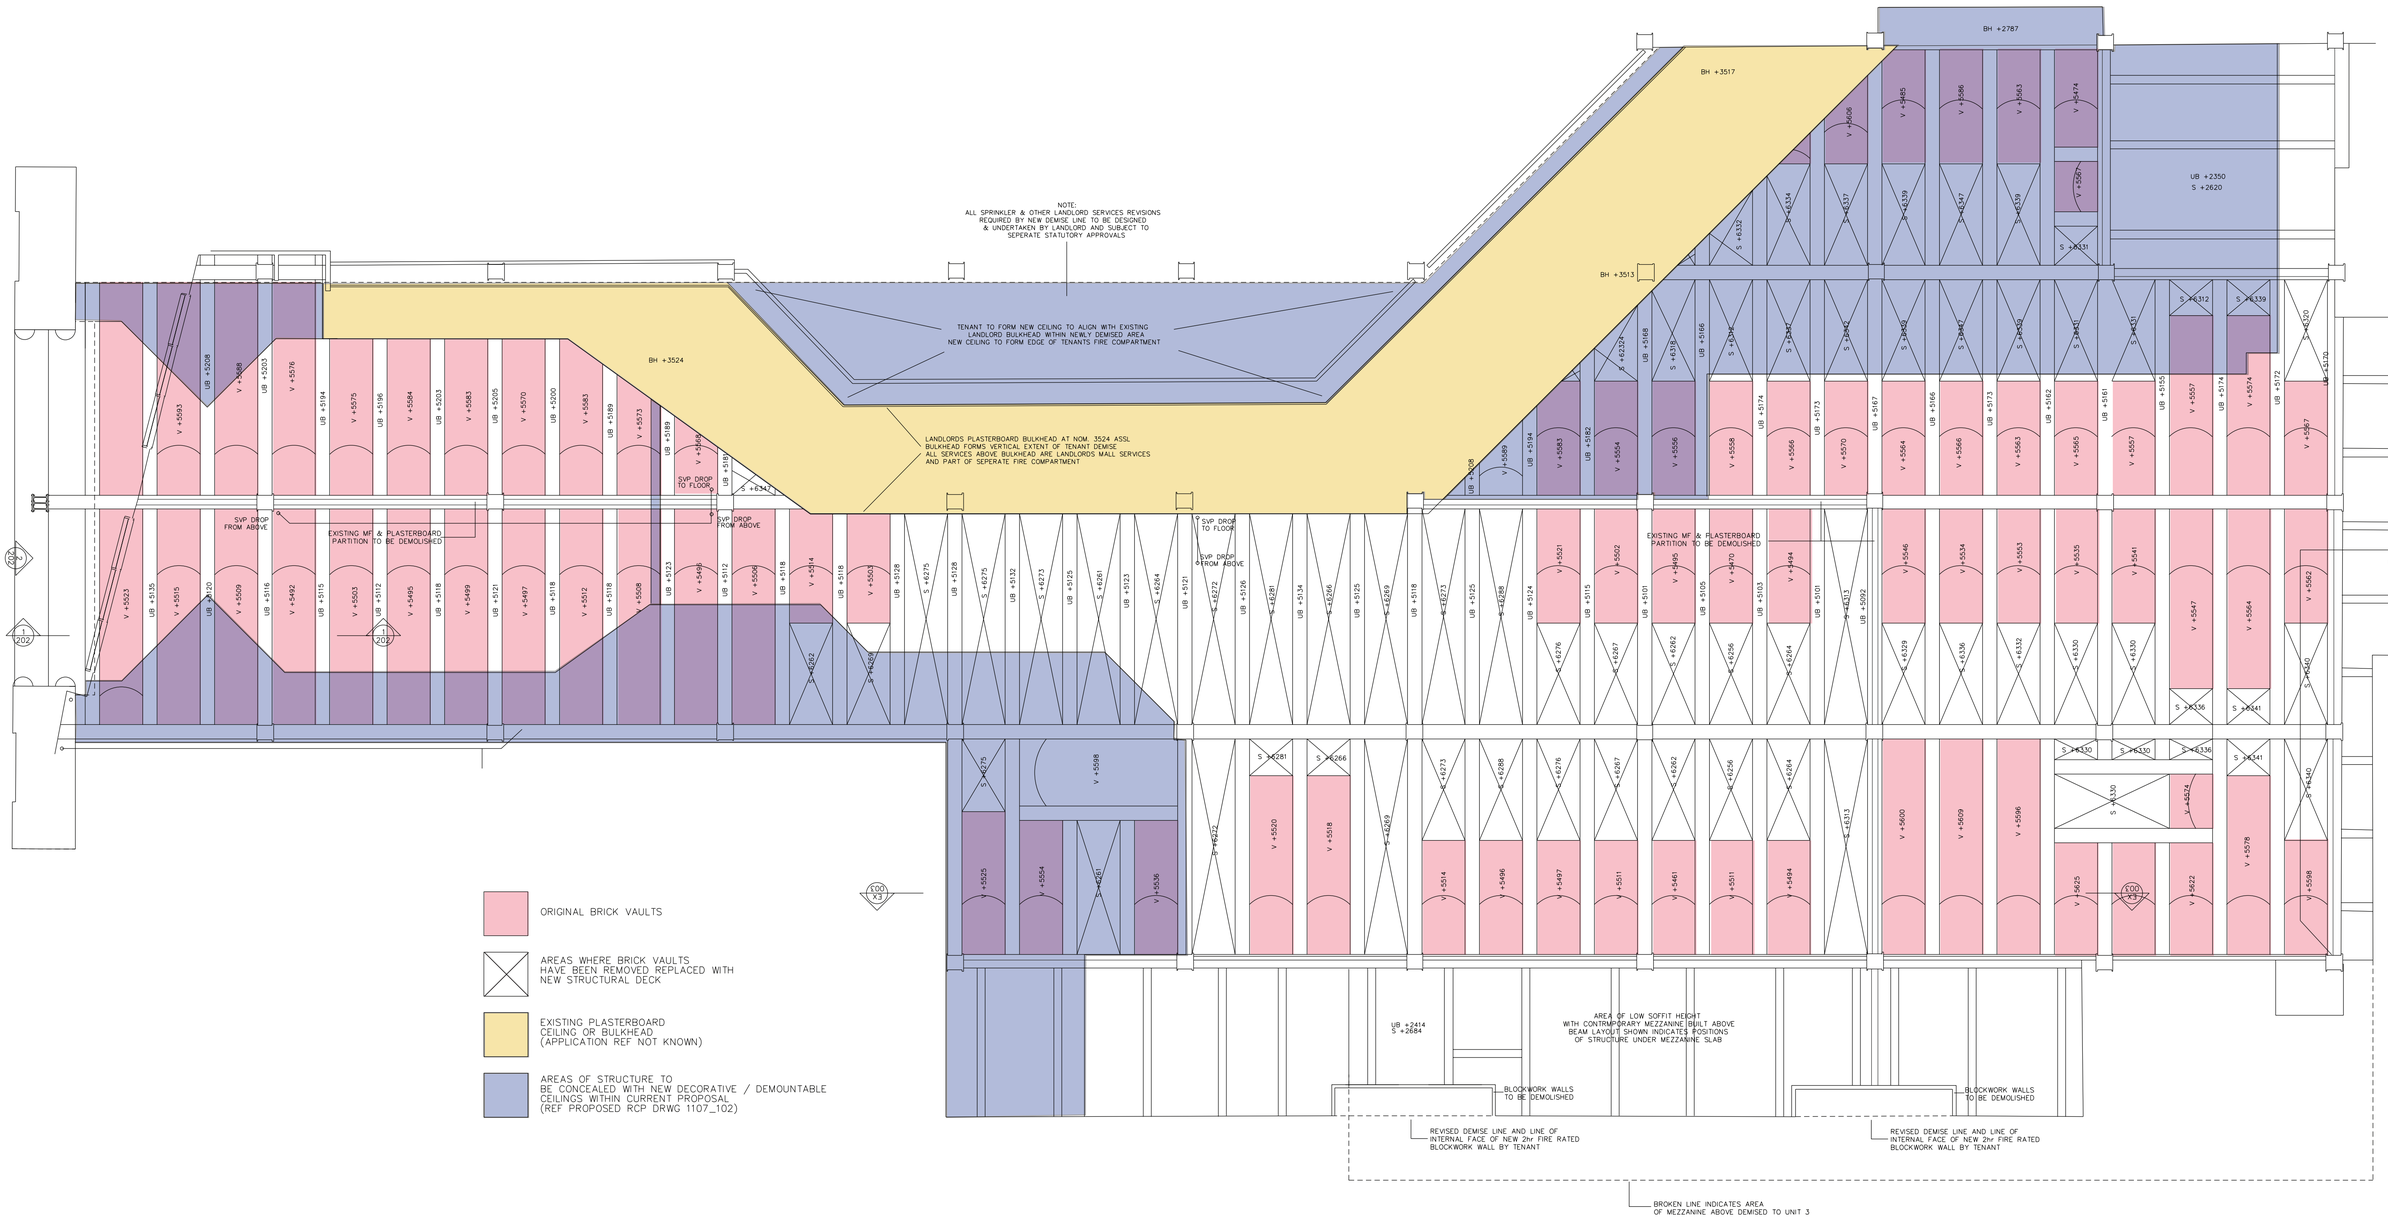

NOTES

FOR PROPOSED RCP REF DRWG: 1107_102

REVISIONS

STATUS		
	PRELIMINARY	
	PLANNING	
	LICENSING	
	PRICING	
	CONSTRUCTION	
	AS BUILT	

JOB NUMBER 1107

PROJECT GREAT NORTHERN MANCHESTER

SHEET NAME EXISTING RCP

SHEET NUMBER EX 002

REVISION A

SCALE 1:100 @ A1

All Star Lanes