
tensile structures

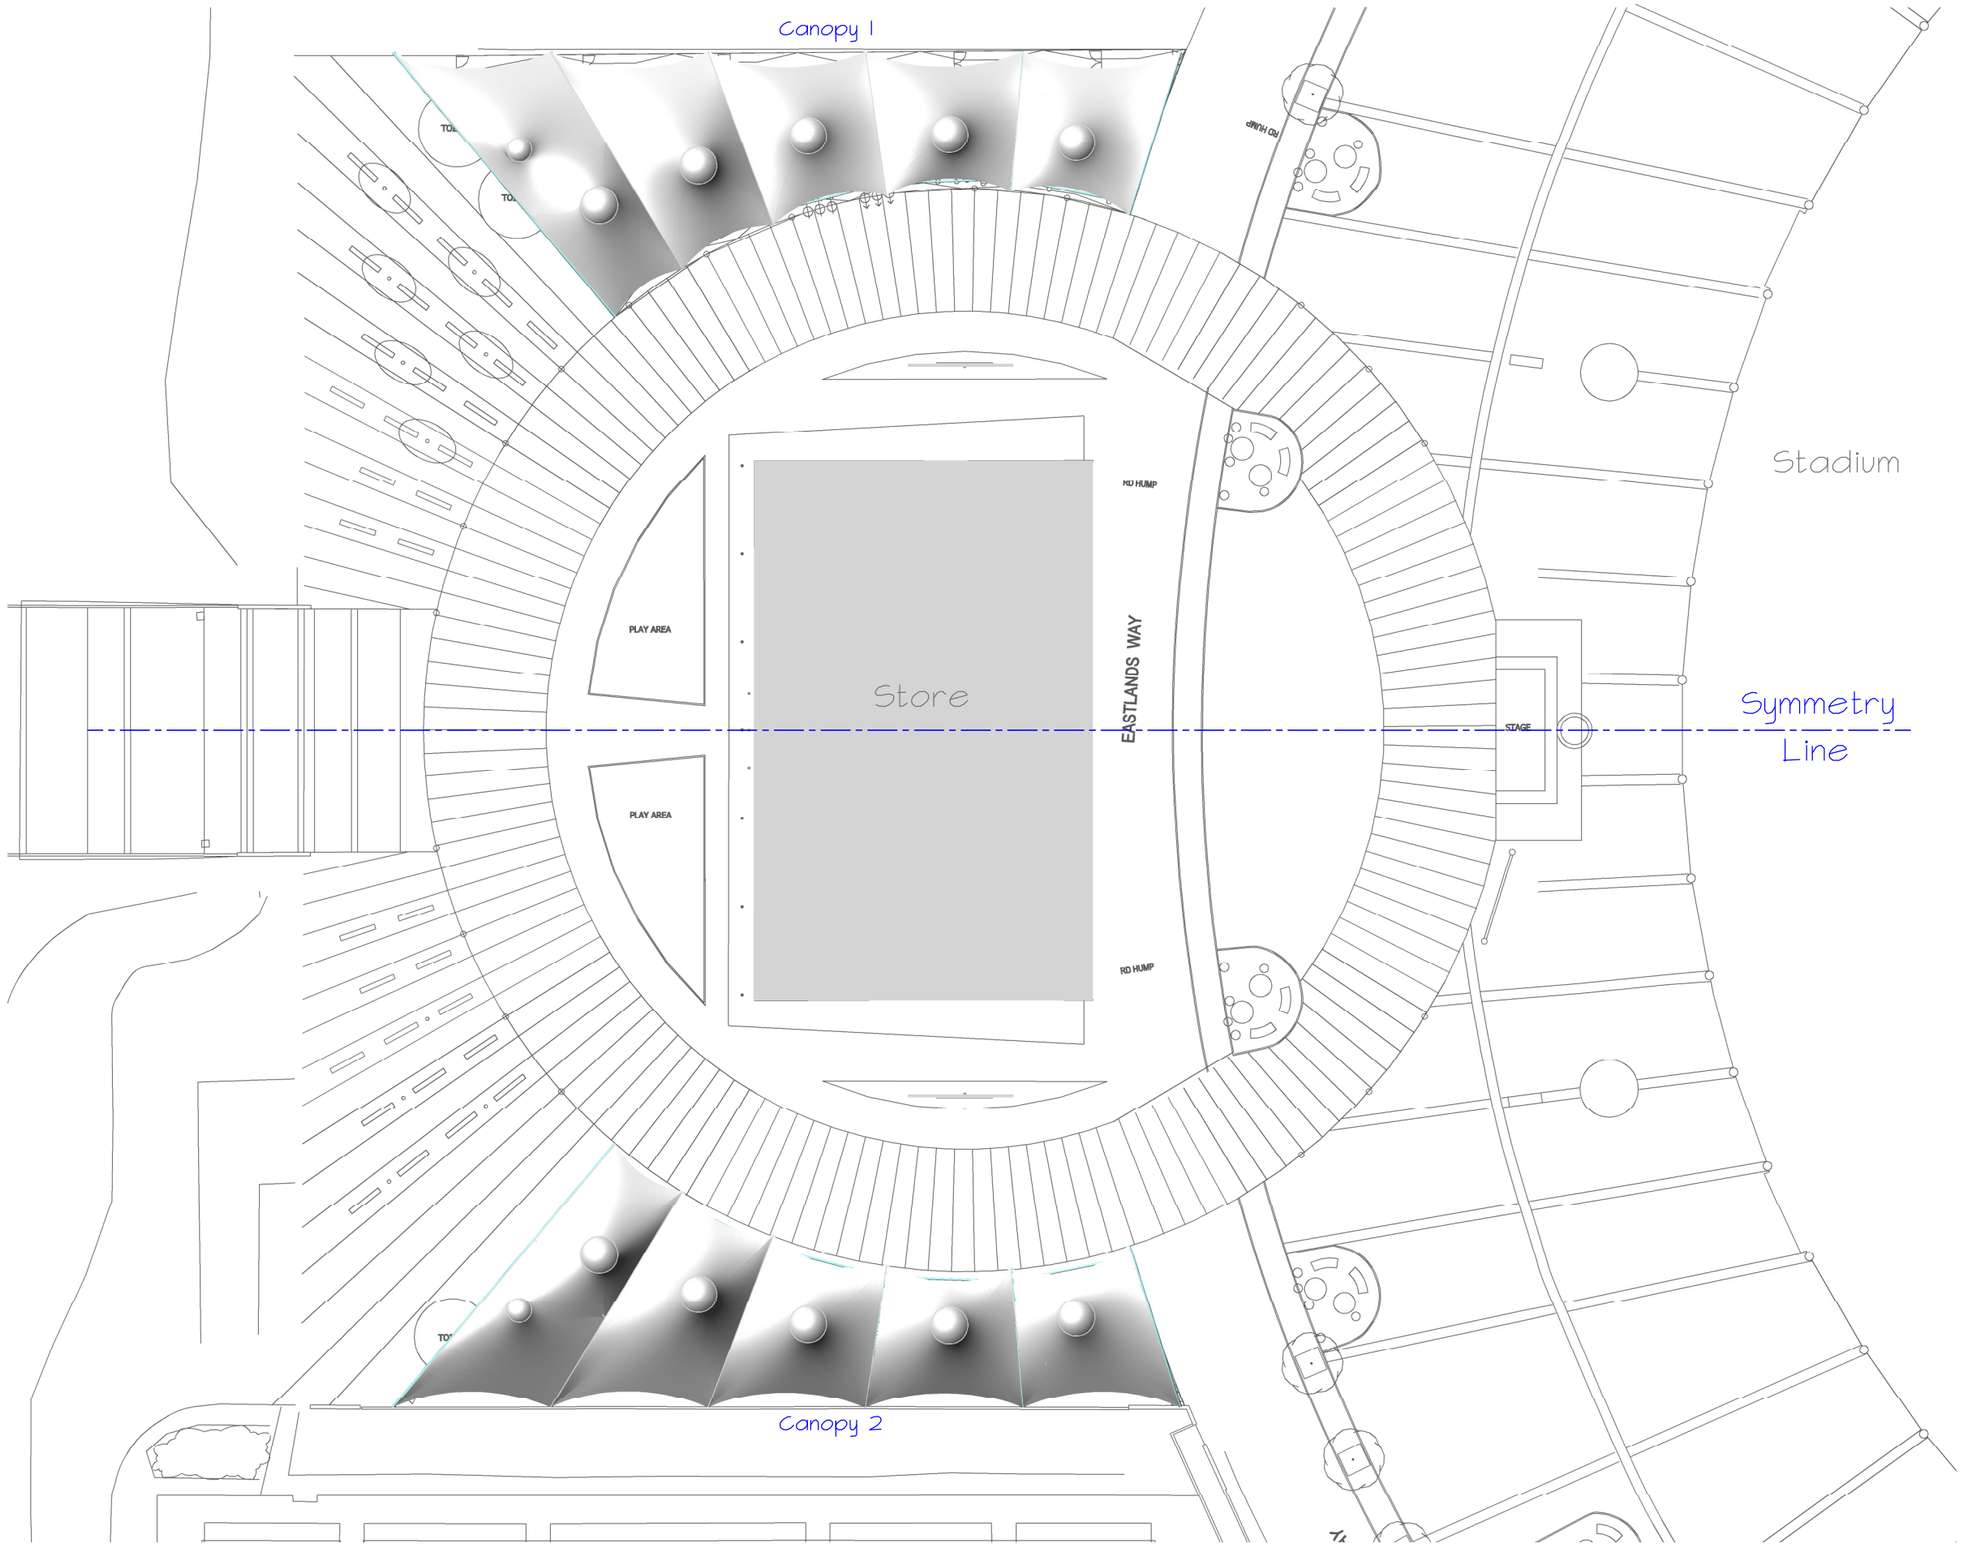

3rd Angle Projection U.N.O.

Do not scale this print; If dimensional information is required please ask!

NOTES

This drawing is issued for information, and is indicatve only.

All dimensions in millimetres.

Rev	Comment	By	Date

fabric architecture

© Fabric Architecture Limited 2010

www.fabricarchitecture.com
T: +44 (0)1452 612800
F: +44 (0)1452 621200

Unit B4, Nexus
Hurricane Road
Gloucester Business Park East
Brockworth
Gloucester GL3 4AG

Drawing Status
Conceptual; Indicative only

Client
BDP Manchester

Project Title
City of Manchester Stadium Concourse Canopies

Drawing Title
Design Proposal;
2 Multi-conic Canopies


Scale	Drawn By	Checked	Rev.
@A3	CG	CG	

Date	Project No.	Drawing No.
11-06-10	1005067	SK001-1


The design work we undertake for you and the company you represent, is protected by Anti-Copying In Design, or ACID. We therefore ask you to keep our design work confidential and respect our Intellectual Property rights, which are retained by Fabric Architecture unless a Design fee is commissioned and paid.

A MEMBER OF ACID ANTI COPYING IN DESIGN
BRITISH DESIGN AWARD
ISO 9001 REGISTERED FIRM
RIBA CPD providers network


NOTE: THESE DRAWINGS AND DESIGNS ARE STRICTLY CONFIDENTIAL AND PROTECTED BY INTERNATIONAL COPYRIGHT LAW. DETAILS MUST NOT BE DISCLOSED, REPRODUCED OR COMMUNICATED TO A 3rd PARTY IN ANY FORM OR MANNER WITHOUT THE PRIOR WRITTEN APPROVAL OF FABRIC ARCHITECTURE.

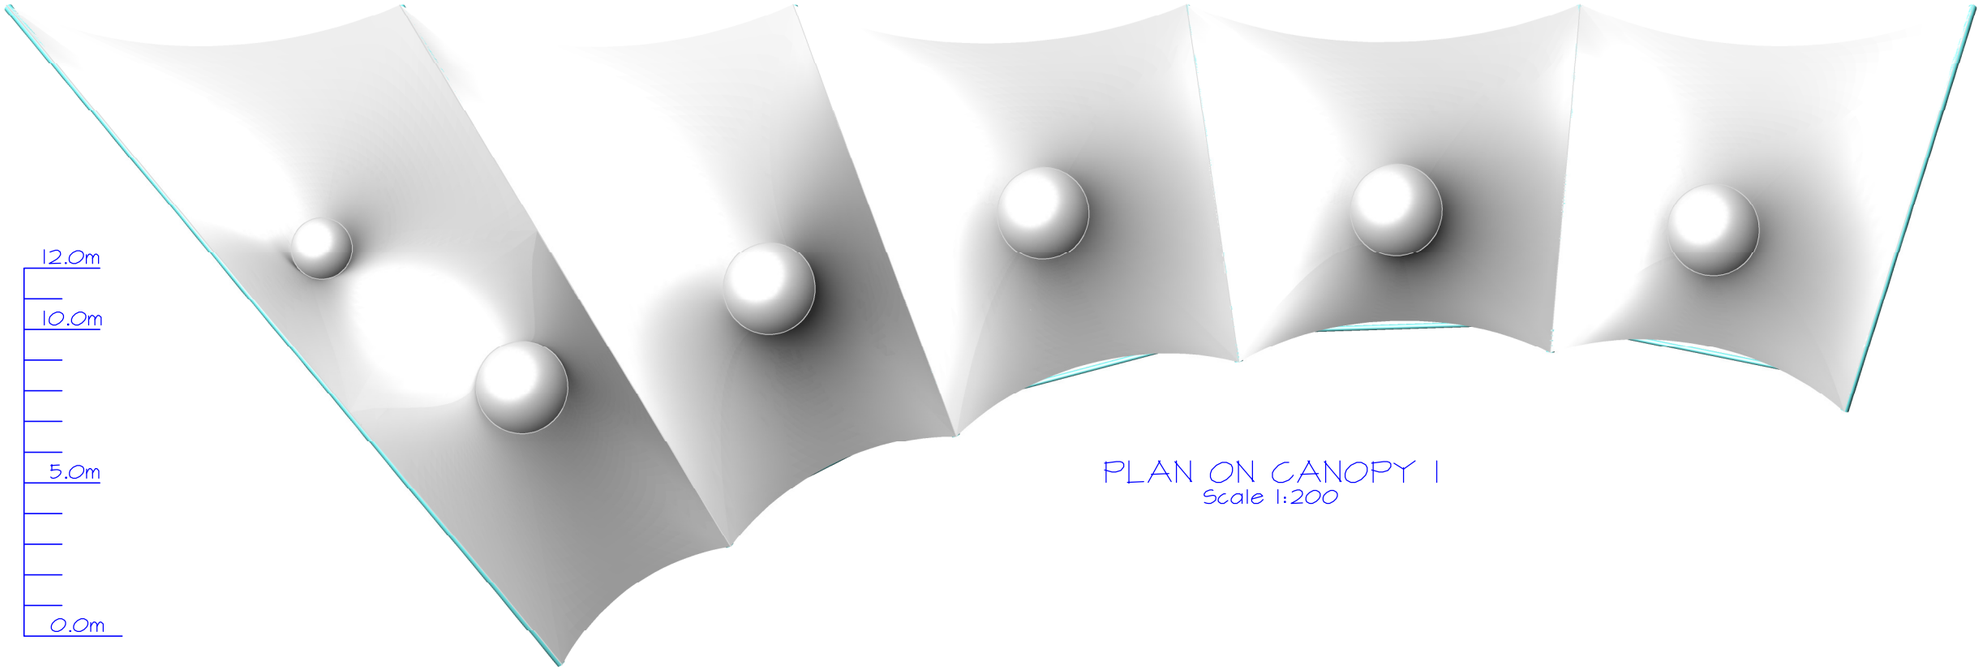

PLAN ON CANOPY 1
Scale 1:200

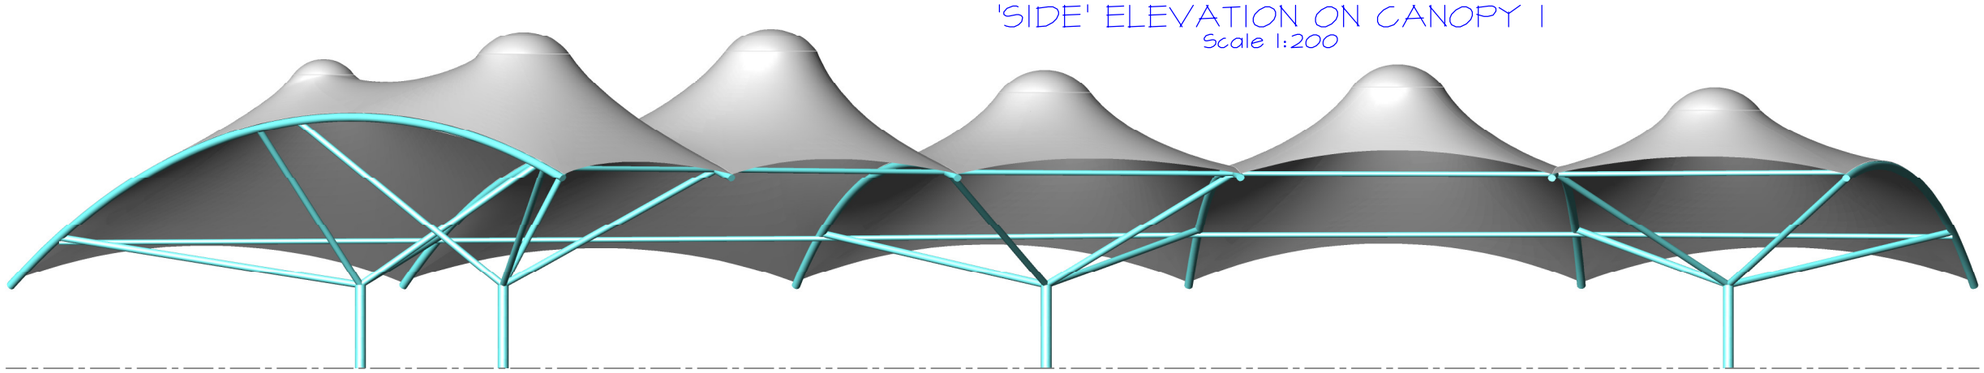

'SIDE' ELEVATION ON CANOPY 1
Scale 1:200

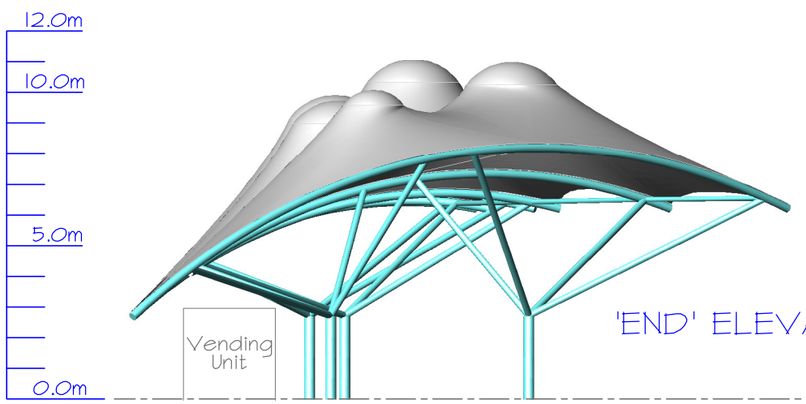

'END' ELEVATION ON CANOPY 1
Scale 1:200

3rd Angle Projection U.N.O.

Do not scale this print; If dimensional information is required please ask!

NOTES

This drawing is issued for information, and is indicatve only.

All dimensions in millimetres.

Rev	Comment	By	Date

fabric architecture

© Fabric Architecture Limited 2010

www.fabricarchitecture.com
T: +44 (0)1452 612800
F: +44 (0)1452 621200

Unit B4, Nexus
Hurricane Road
Gloucester Business Park East
Brockworth
Gloucester GL3 4AG

Drawing Status
Conceptual; Indicative only

Client
BDP Manchester

Project Title
City of Manchester Stadium Concourse Canopies

Drawing Title
Design Proposal;
2 Multi-conic Canopies


Scale	Drawn By	Checked	Rev.
@A3	CG	CG	

Date	Project No.	Drawing No.
11-06-10	1005067	SK001-2


The design work we undertake for you and the company you represent, is protected by Anti-Copying in Design, or ACID. We therefore ask you to keep our design work confidential and respect our Intellectual Property rights, which are retained by Fabric Architecture unless a Design fee is commissioned and paid.

A MEMBER OF ACID ANTI COPYING IN DESIGN
BRITISH DESIGN AWARD
ISO 9001 REGISTERED FIRM
RIBA CPD providers network


NOTE: THESE DRAWINGS AND DESIGNS ARE STRICTLY CONFIDENTIAL AND PROTECTED BY INTERNATIONAL COPYRIGHT LAW. DETAILS MUST NOT BE DISCLOSED, REPRODUCED OR COMMUNICATED TO A 3rd PARTY IN ANY FORM OR MANNER WITHOUT THE PRIOR WRITTEN APPROVAL OF FABRIC ARCHITECTURE.

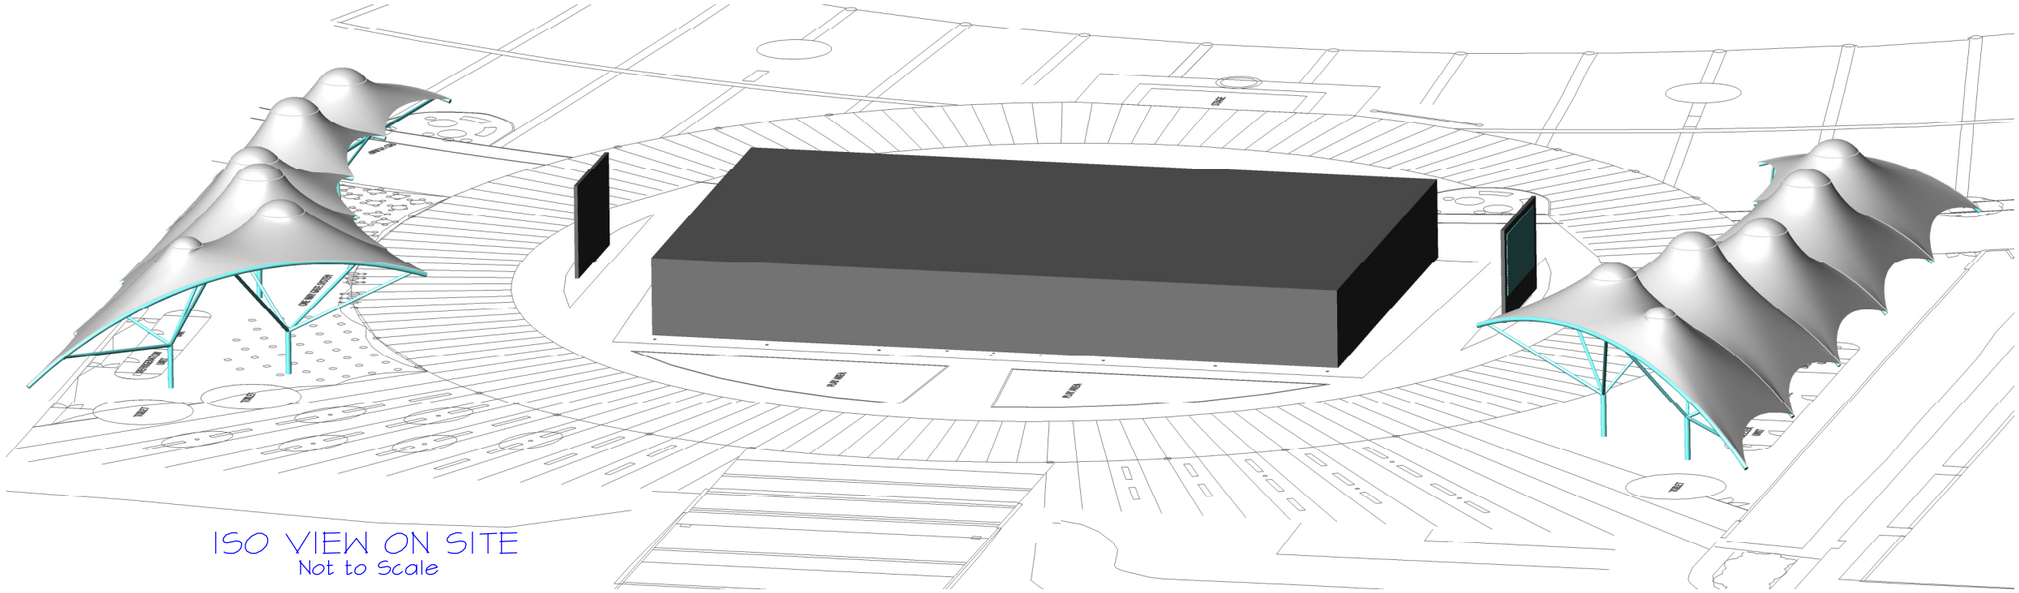

ISO VIEW ON SITE
Not to Scale

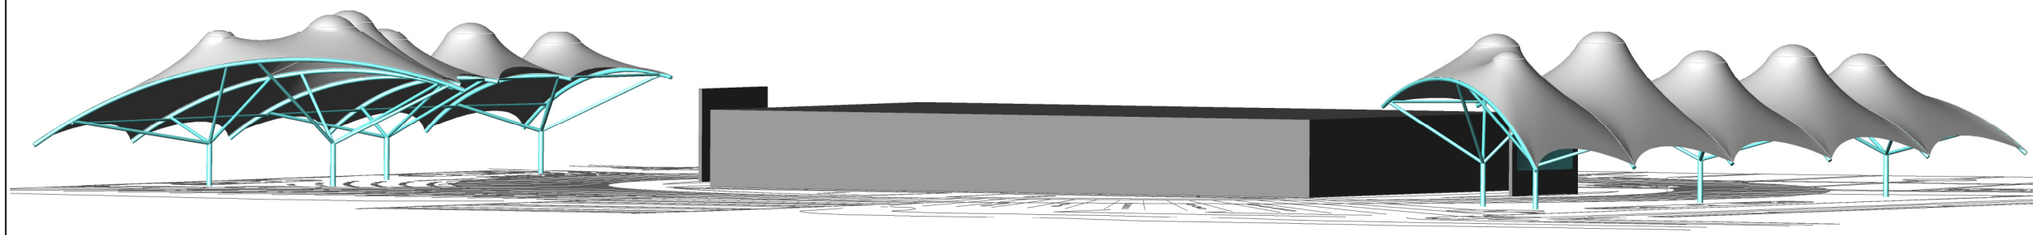

ISO VIEW ON SITE
Not to Scale

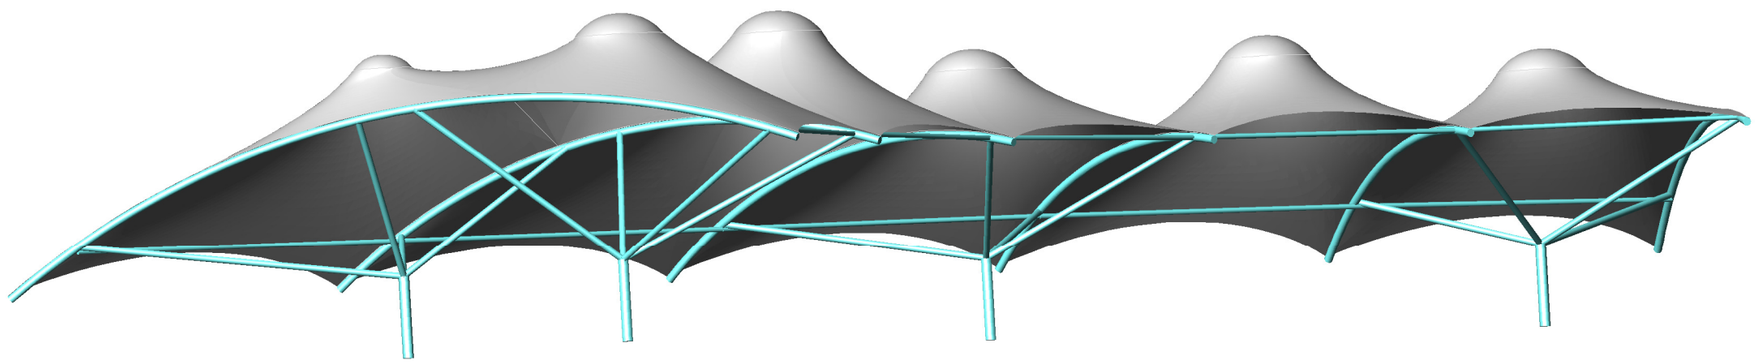

PERSPECTIVE VIEW ON CANOPY 1
Not to Scale

3rd Angle Projection U.N.O.

Do not scale this print; If dimensional information is required please ask!

NOTES

This drawing is issued for information, and is indicatve only.

All dimensions in millimetres.

Rev	Comment	By	Date

fabric architecture

© Fabric Architecture Limited 2010

www.fabricarchitecture.com
T: +44 (0)1452 612800
F: +44 (0)1452 621200

Unit B4, Nexus
Hurricane Road
Gloucester Business Park East
Brockworth
Gloucester GL3 4AG

Drawing Status
Conceptual; Indicative only

Client
BDP Manchester

Project Title
City of Manchester Stadium Concourse Canopies

Drawing Title
Design Proposal;
2 Multi-conic Canopies

Scale	Drawn By	Checked	Rev.
@A3	CG	CG	

Date	Project No.	Drawing No.
11-06-10	1005067	SK001-3

The design work we undertake for you and the company you represent, is protected by Anti-Copying in Design, or ACID. We therefore ask you to keep our design work confidential and respect our Intellectual Property rights, which are retained by Fabric Architecture unless a Design fee is commissioned and paid.

A MEMBER OF ACID ANTI COPYING IN DESIGN
BRITISH DESIGN AWARD
ISO 9001 REGISTERED FIRM
RIBA CPD providers network

NOTE: THESE DRAWINGS AND DESIGNS ARE STRICTLY CONFIDENTIAL AND PROTECTED BY INTERNATIONAL COPYRIGHT LAW. DETAILS MUST NOT BE DISCLOSED, REPRODUCED OR COMMUNICATED TO A 3rd PARTY IN ANY FORM OR MANNER WITHOUT THE PRIOR WRITTEN APPROVAL OF FABRIC ARCHITECTURE.