PLANNING
ACKD
APPLIED
23 APR 2008



PROPOSED FRONT ELEVATION



PROPOSED REAR ELEVATION

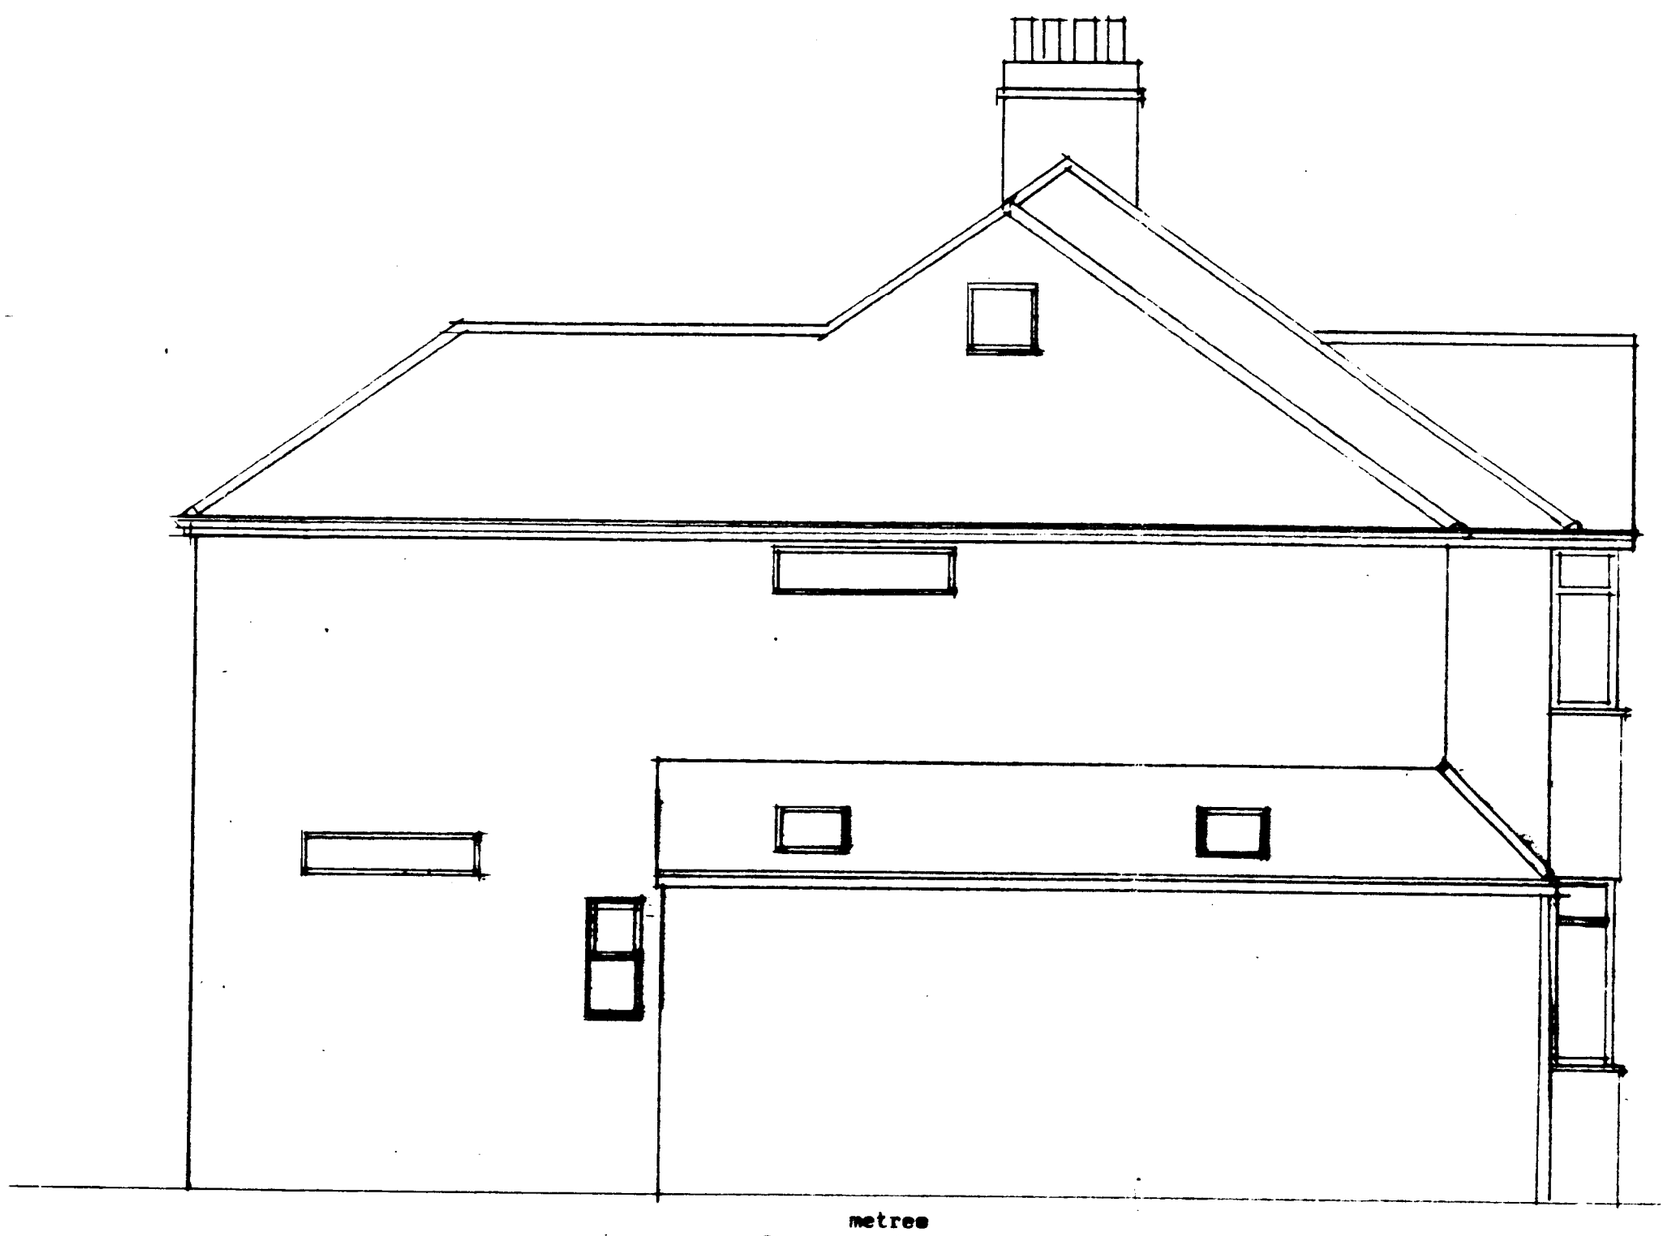

Materials: Roof-brown/red
tile to
match existing

Brick- Smooth red
to front
Common to rear
and side

metres
0 1 2

PROPOSED SIDE ELEVATION 1:50

PROPOSED ELEVATIONS

35 VICARS ROAD
CHORLTON

Drg.no 4

PLANNING
ACKD