
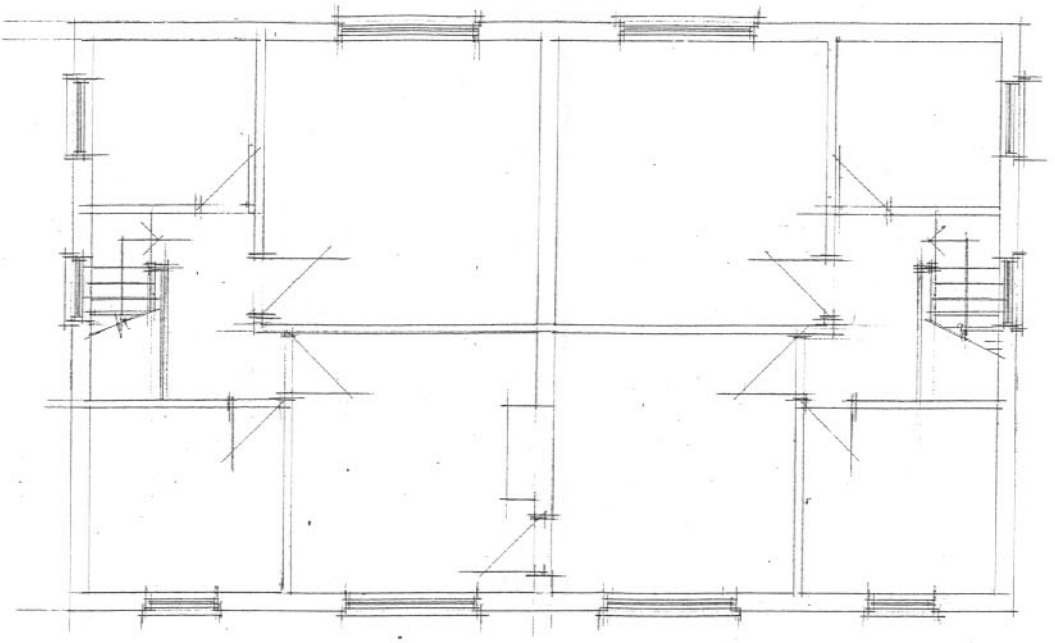


REST ROOF PLAN

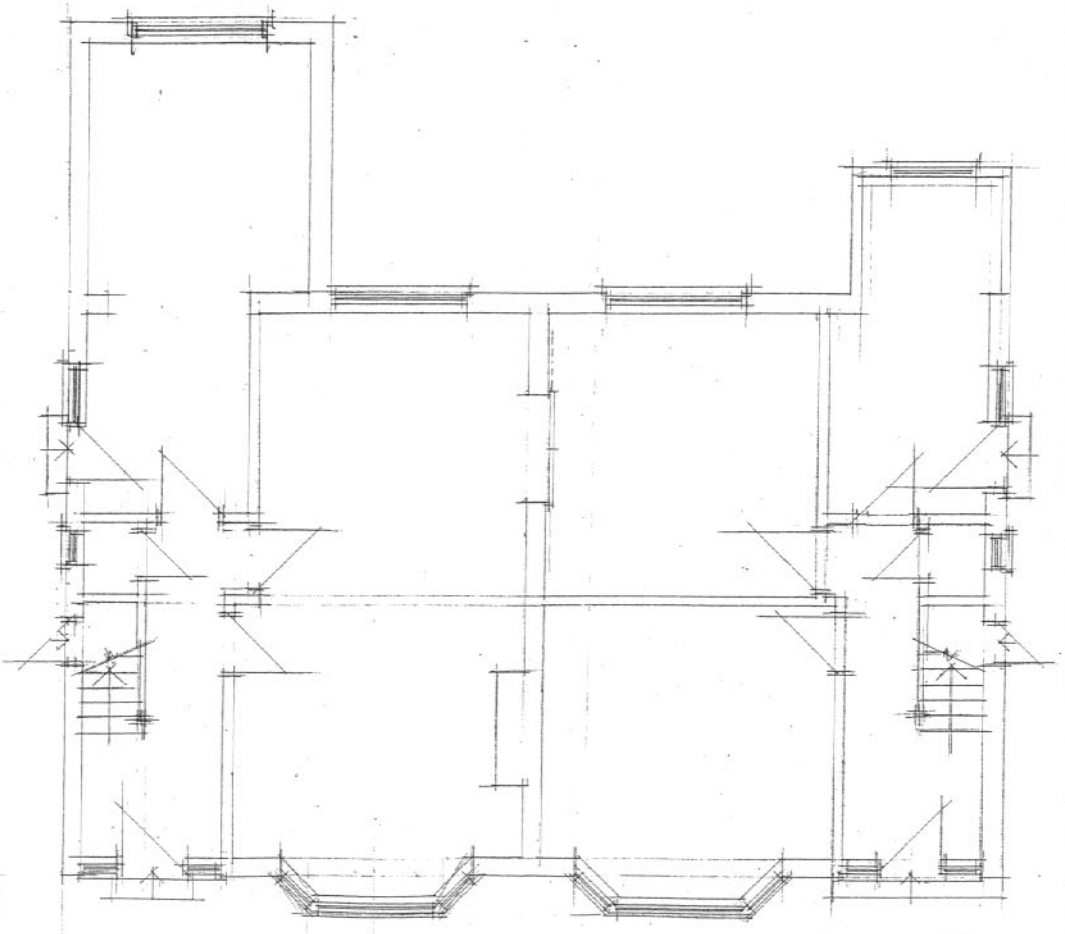


GROUND FLOOR PLAN.


10-12 SALK ROAD
CHORLTON M21 9NT

PLANS AS EXISTING
Scale 1:100


PLANNING
20 MAR 2008
UNIT DATE

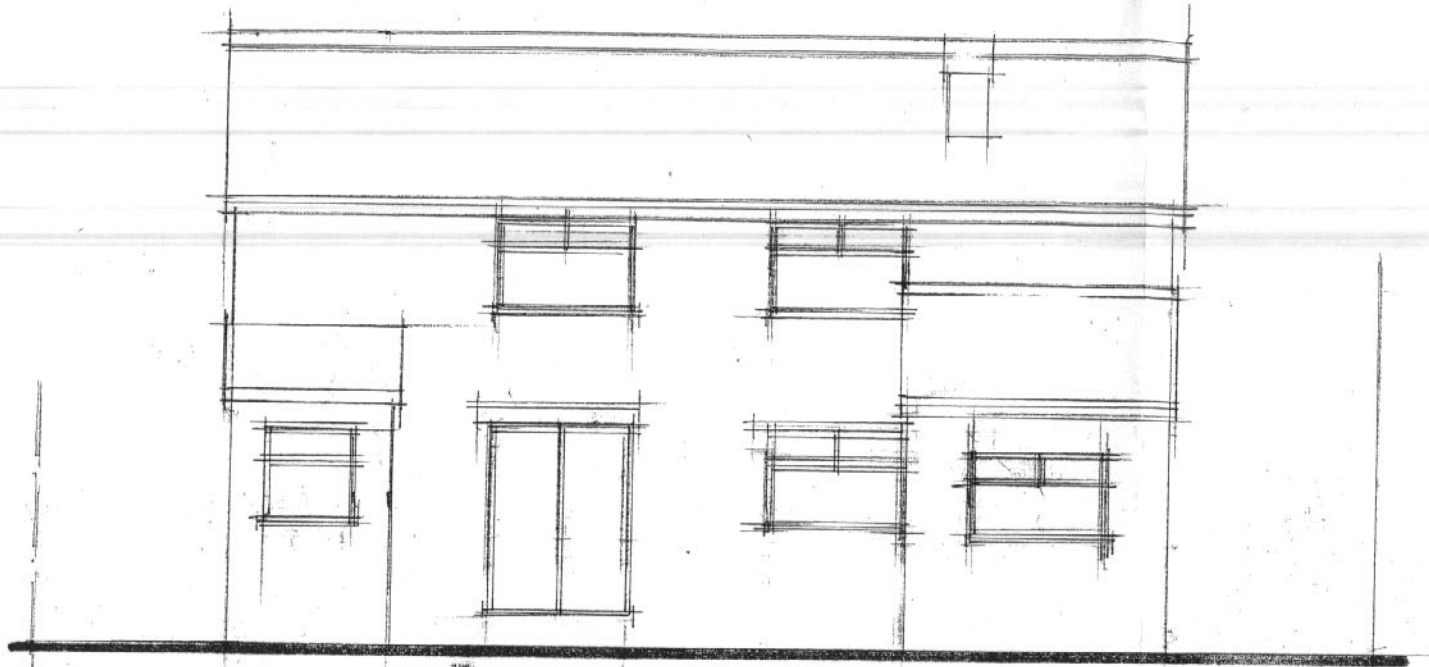


REAR ELEVATION

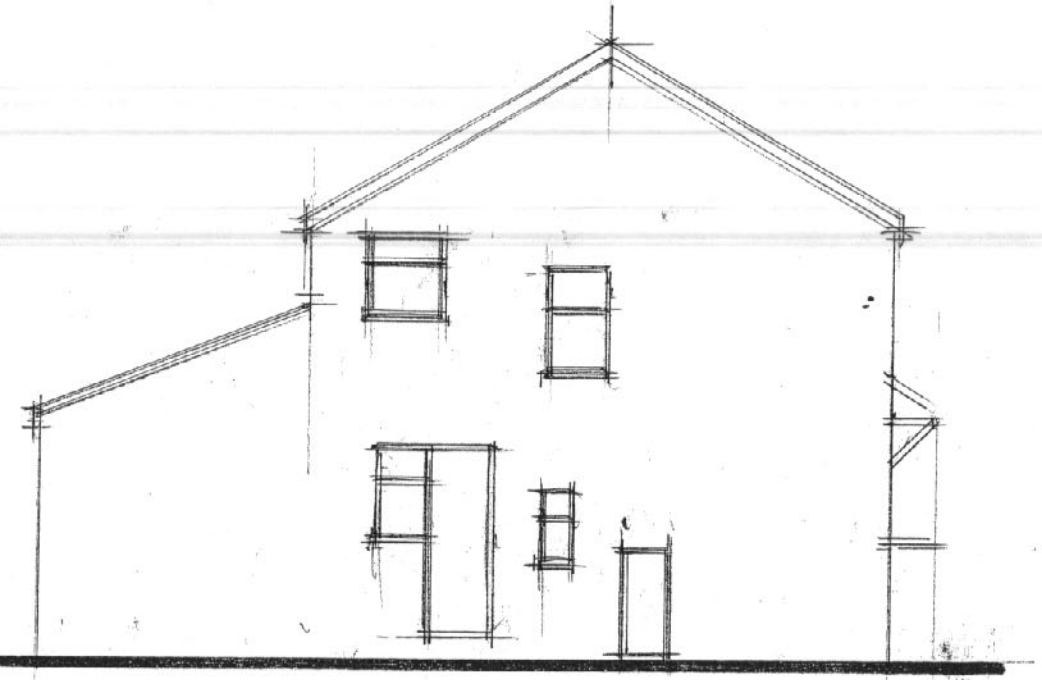

SIDE ELEVATION

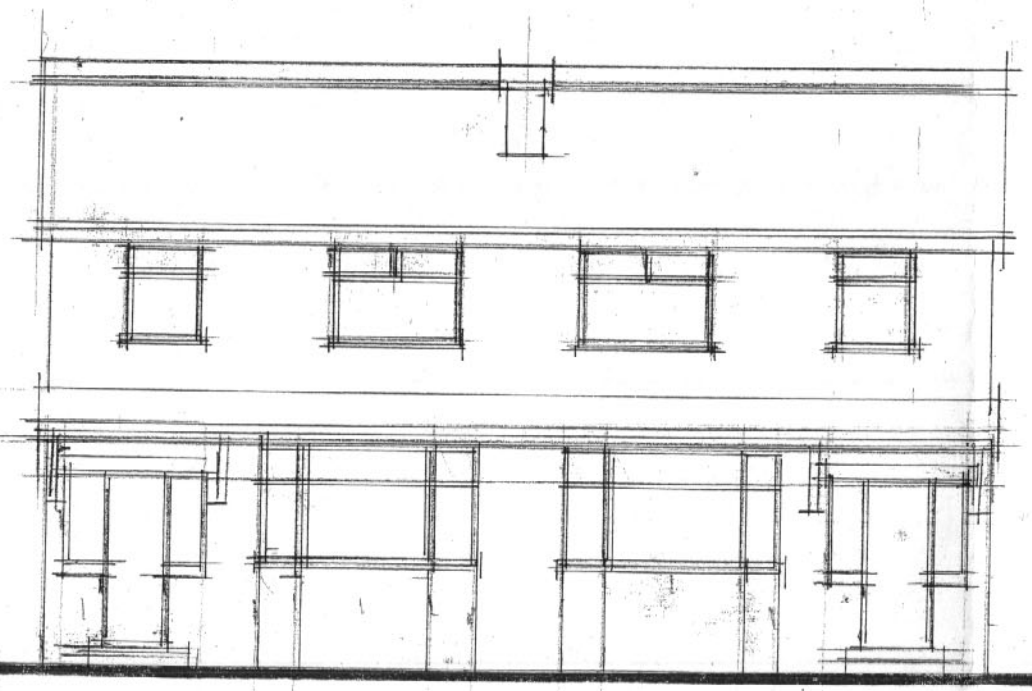

FRONT ELEVATION

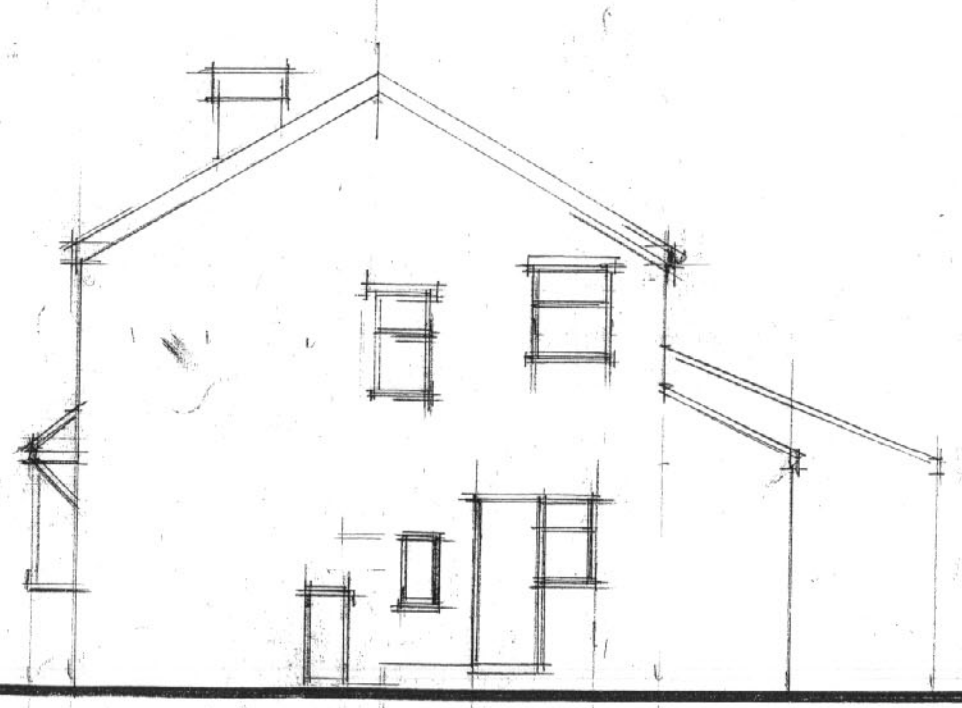

SIDE ELEVATION

PLANNING
ACK'D
REPLIED
RECD 26 MAR 2008
M
M
M
FOIL ACTION

10-12 EARL ROAD
CHORLTON M21 0NT.

ELEVATIONS AS EXISTING

Scale 1:100