NOTES

ALL DIMENSIONS AND LEVELS ARE TO BE CHECKED ON SITE

ANY DISCREPANCIES ARE TO BE REPORTED TO THE ARCHITECT BEFORE ANY WORK COMMENCES

THIS DRAWING SHALL NOT BE SCALED TO ASCERTAIN ANY DIMENSIONS WORK TO FIGURED DIMS ONLY

THIS DRAWING SHALL NOT BE REPRODUCED WITHOUT EXPRESS WRITTEN PERMISSION FROM CUBE7DESIGN.

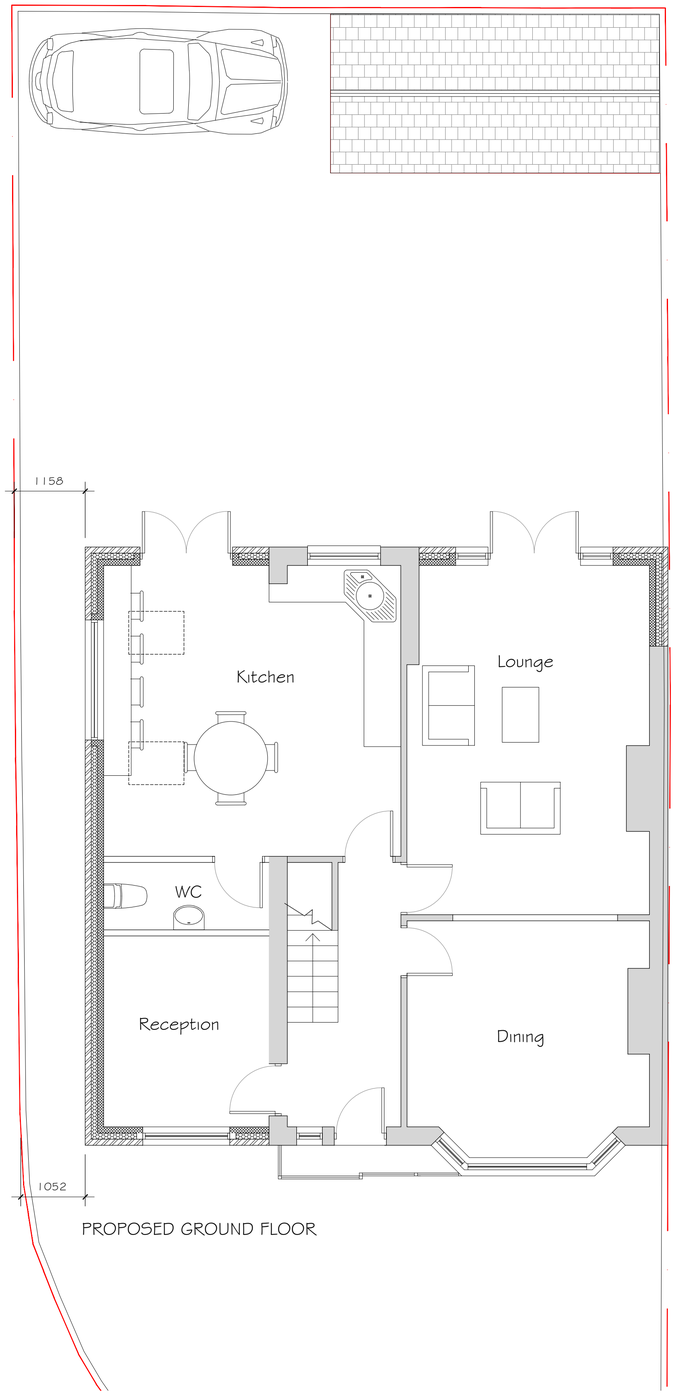

PROPOSED GROUND FLOOR

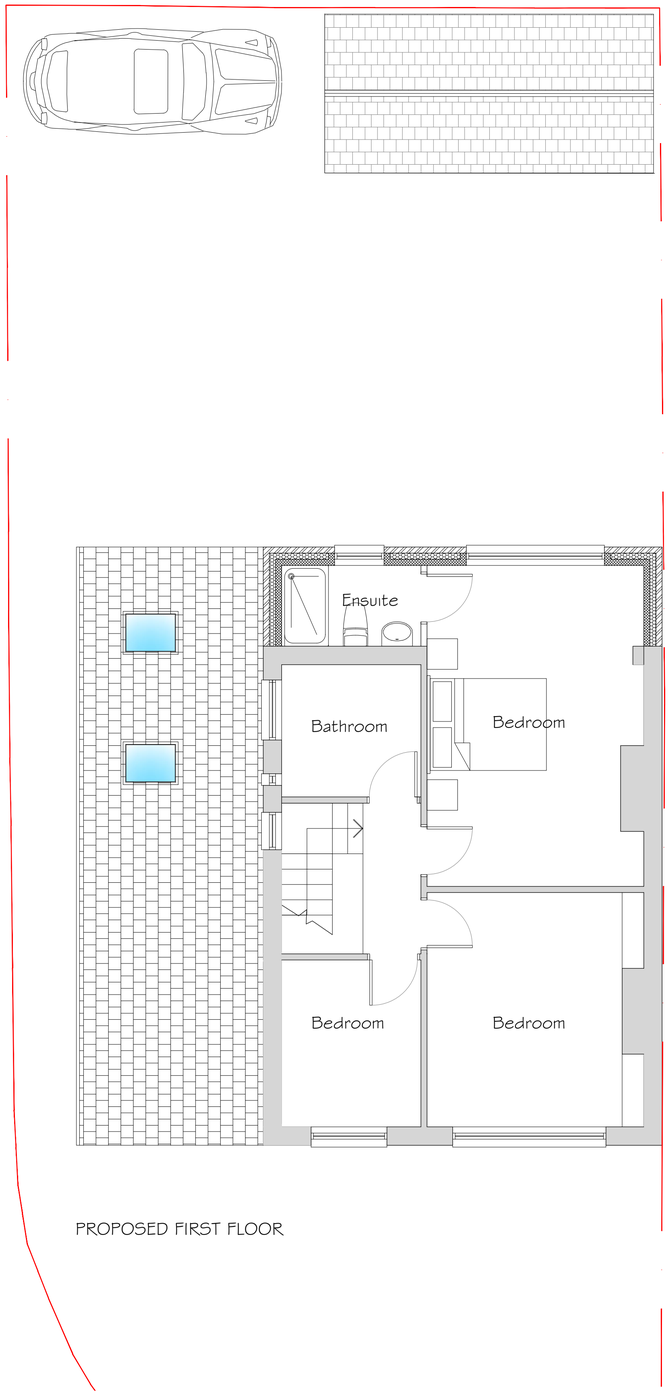

PROPOSED FIRST FLOOR

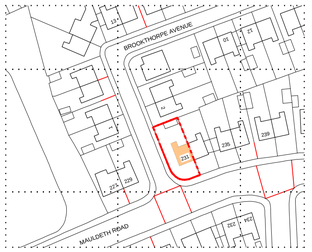

Location Plan @ 1:1250

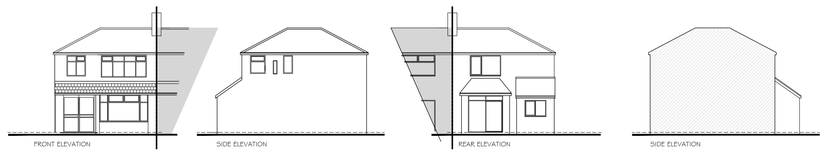

EXISTING GROUND FLOOR

EXISTING FIRST FLOOR

Existing Elevations @ 1:200 &
Existing Plans @ 1:100

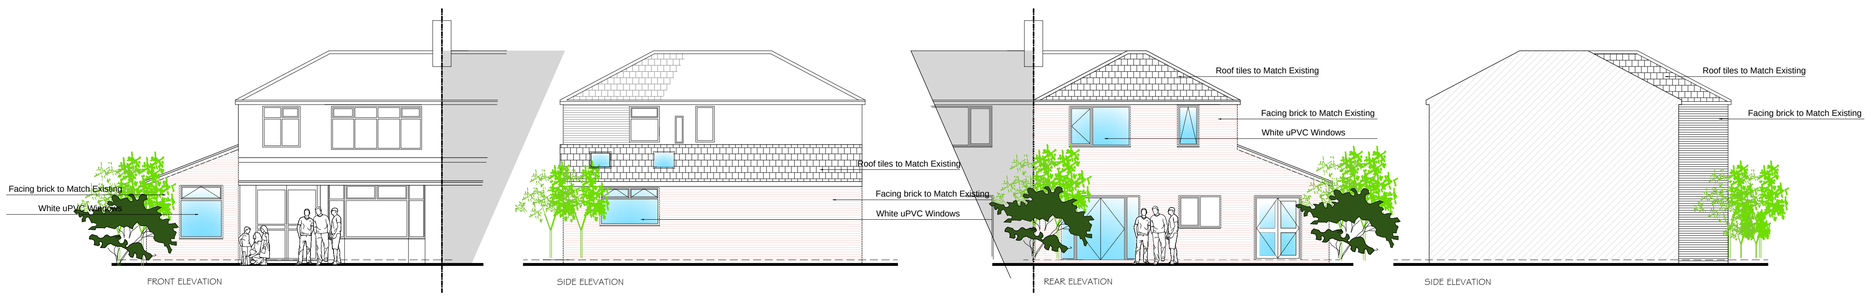

Revision	Description	Date	Drawn	Checked

50 Sidmouth Street
Audenshaw,
Manchester, M34 5NG
t: +44 (0)7979 157922
e: info@cube7design.co.uk
w: www.cube7design.co.uk

CUBE7DESIGN

Client:	Mrs Hanif
Project:	231 Mauldeth Road, Burnage Manchester
Phase / Location:	Planning
Drawing:	Existing & Proposed Drawings Location Plan

Scale @ A1	Scale @ A3	Date:	Drawn:	Checked:	Job No.	Drawing No.	Revision
1:50/100/200	-	Feb 13	MF	-	1218	001	-