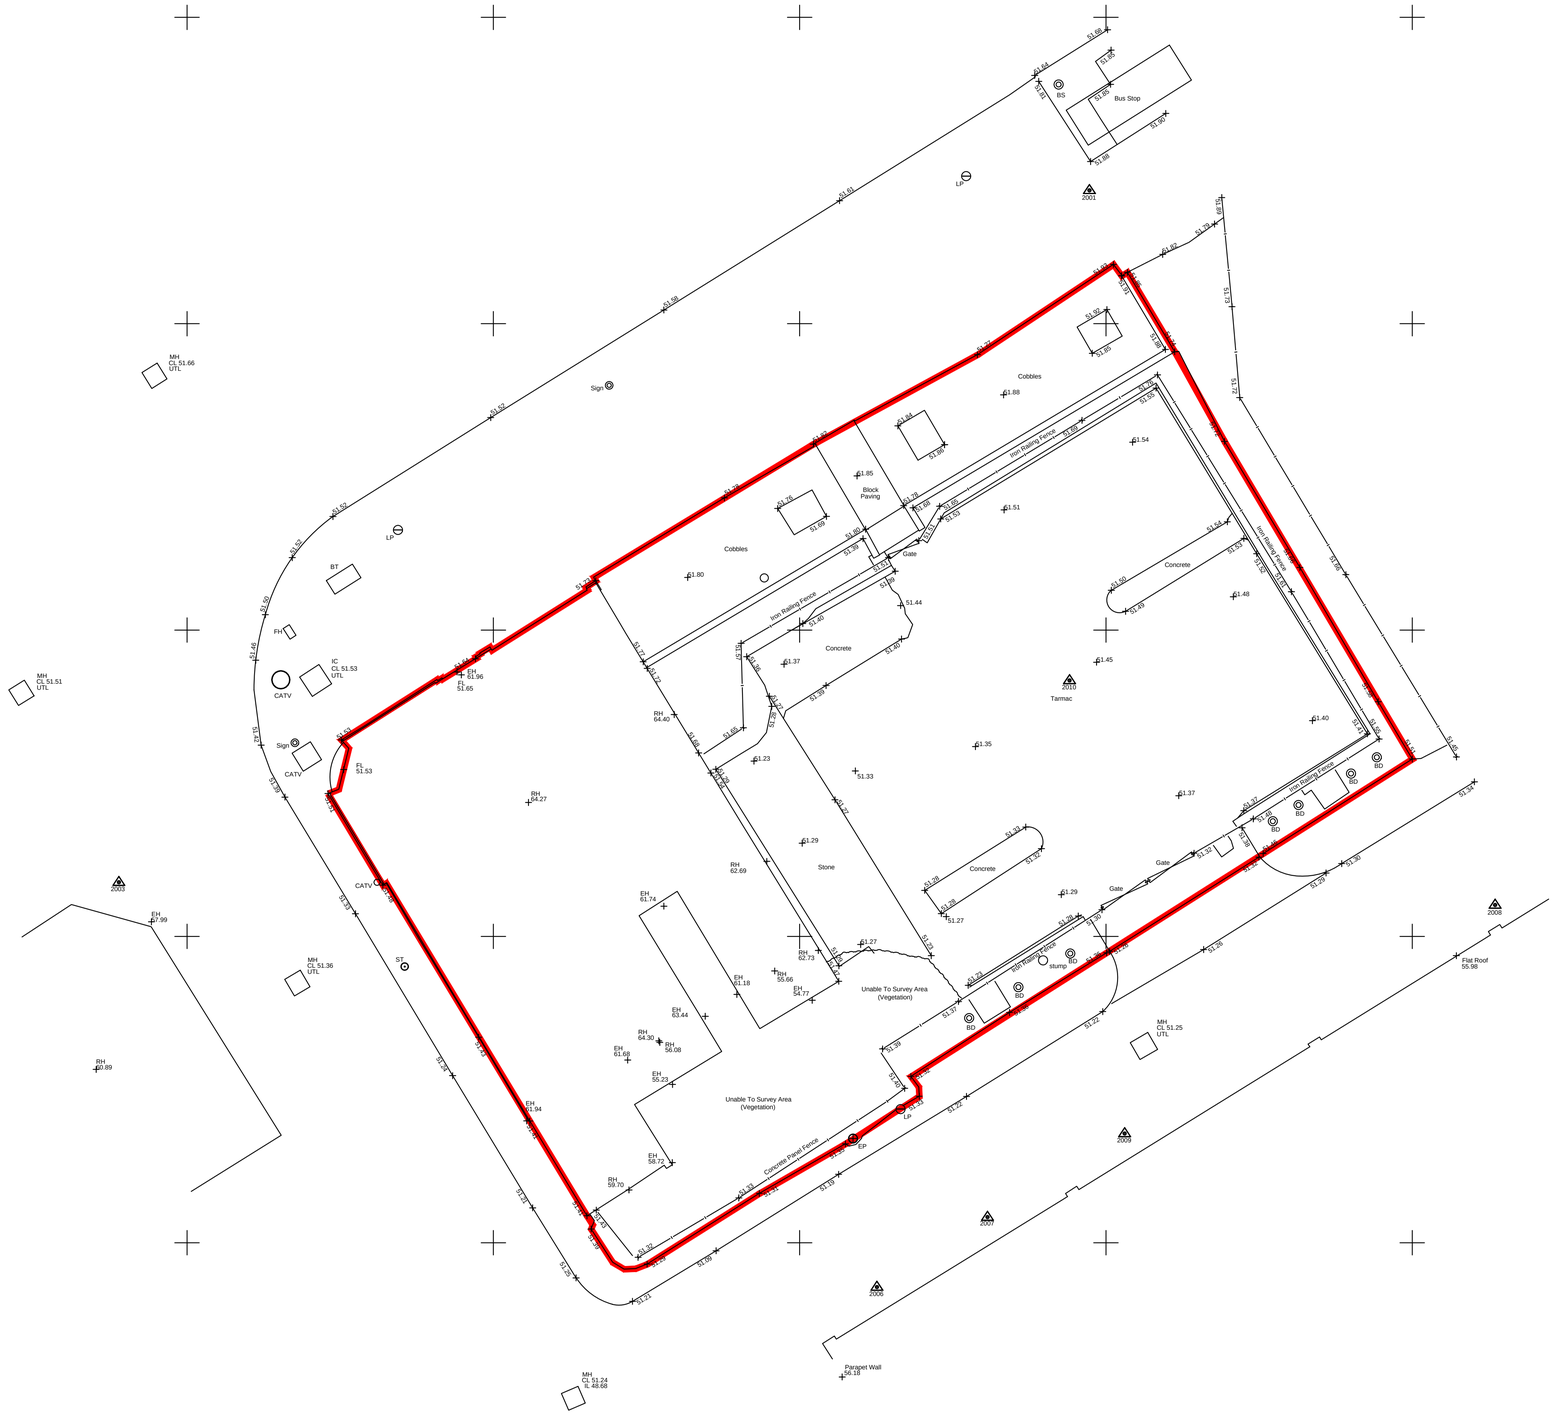


REV	DATE	DESCRIPTION	DRAWN

CLIENT

I.V. Holdings

PROJECT

162-166 Oldham Road
Manchester

DRAWING TITLE

EXISTING SITE PLAN

STATUS

FOR PLANNING

PROJECT No	DWG TYPE	DWG No	REV
OLR	PL	020	

SCALE	DATE	DRAWN	CHECKED
1:100@A1	JUL'16	CH	

DO NOT SCALE DRAWINGS. USE ONLY DIMENSIONS GIVEN. CONTRACTOR TO CHECK SITE DIMENSIONS AND REPORT ANY VARIATIONS OR OMISSIONS TO BOWLES HOSTY LLP IMMEDIATELY. THIS DRAWING IS COPYRIGHT OF BOWLES HOSTY LLP AND MUST NOT BE REPRODUCED OR USED WITHOUT PERMISSION

176c Burton Road
Manchester
M20 1LH

Company Number OC397506

BO/HO