
PLANNING
LD
USED
RECD 27 MAY 2009
M
M
M
FOR ACTION

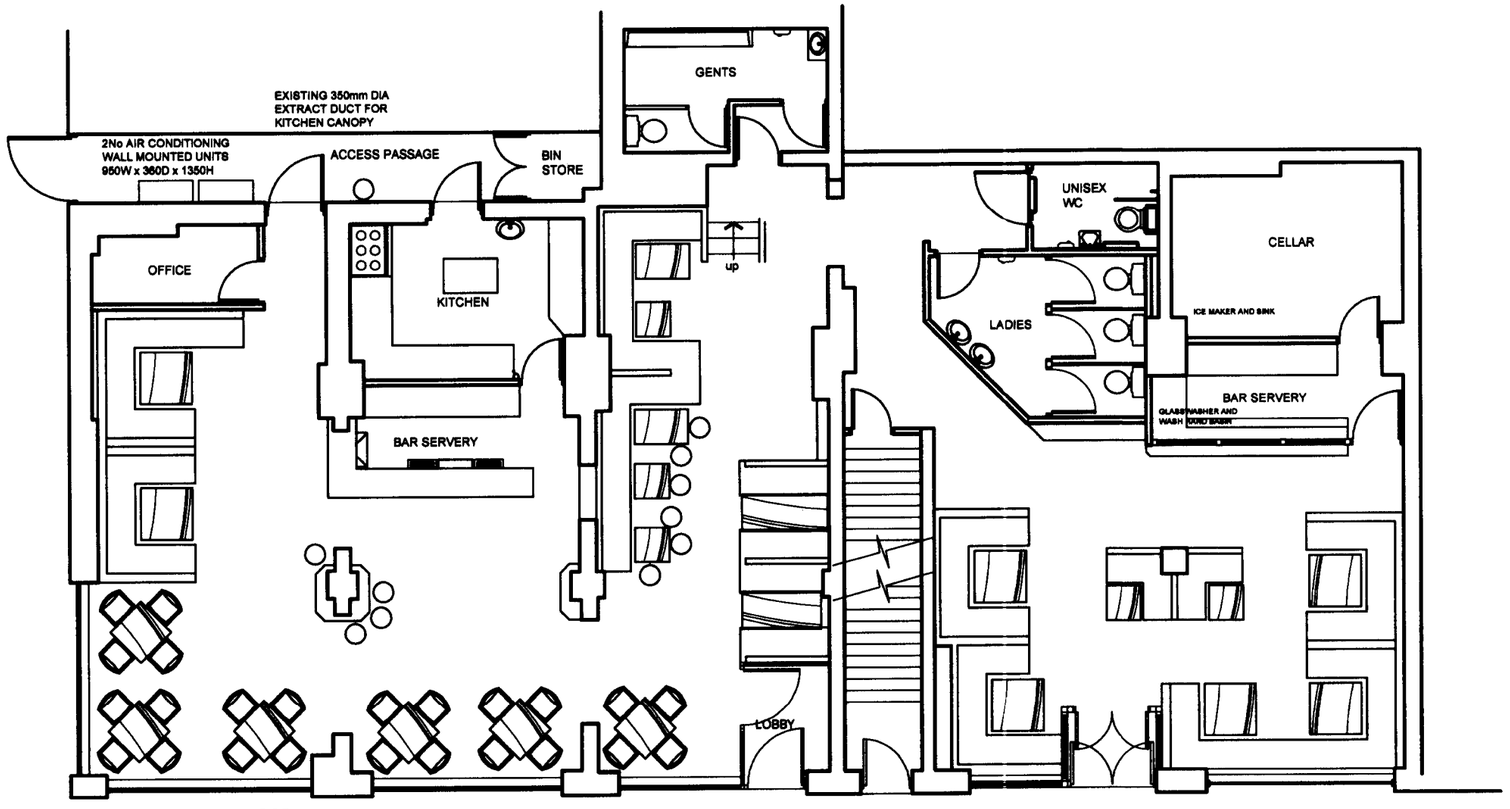

PROPOSED GROUND FLOOR
EDA = 150 m/sq or 1615 sq/ft

rca
creative . interiors . design

REVISIONS

CLIENT A PLACE CALLED COMMON Ltd

JOB A PLACE CALLED COMMON
39-45 EDGE STREET MANCHESTER

TITLE PROPOSED PLAN LAYOUT

JOB NO. 1042 DRAWING NO. PL03

SCALE 1:100 DATE 20.04.09.

RCA Interiors
226A Stockport Road . Timperley . Cheshire . WA15 7UA
tel: 0161 980 1020
fax: 0161 980 1118 . www.rcainteriors.co.uk
RCA interiors is a trading style of Richard Chadwick Associates Ltd