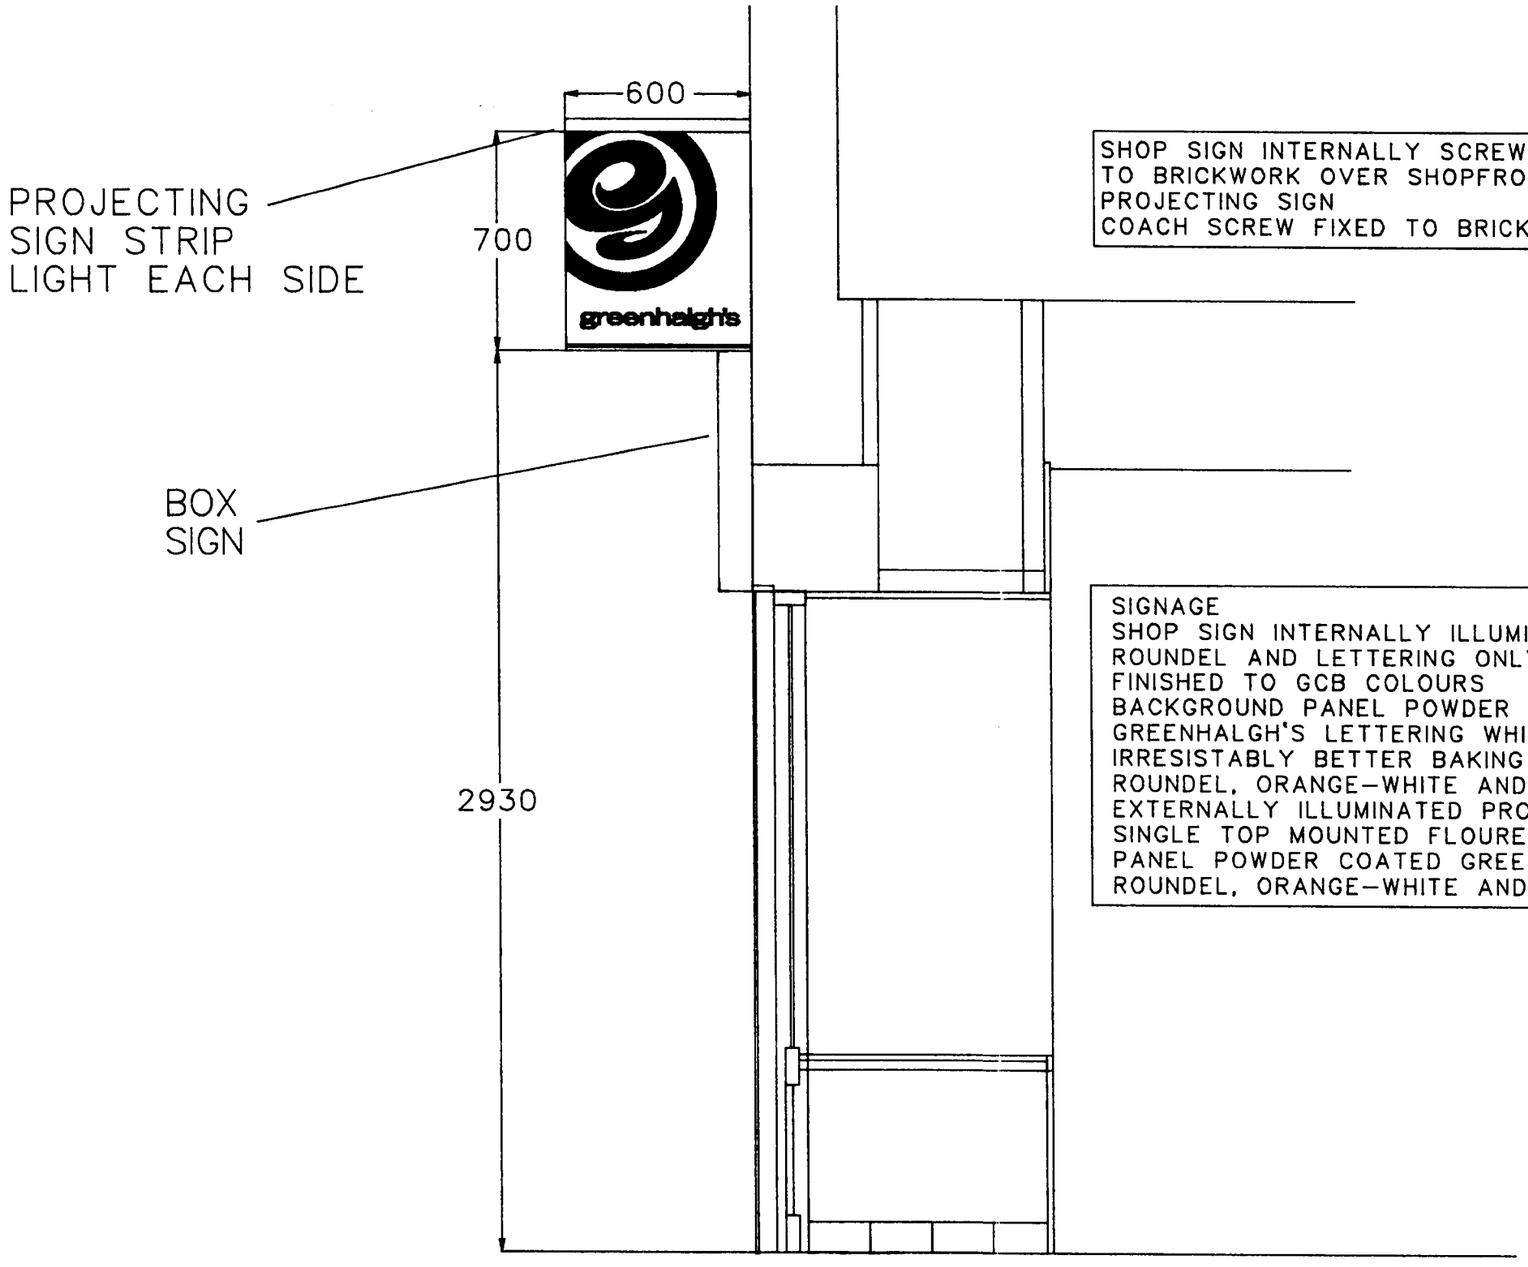

SHOP SIGN INTERNALLY SCREW FIXED
TO BRICKWORK OVER SHOPFRONT
PROJECTING SIGN
COACH SCREW FIXED TO BRICKWORK

PLANNING
CK'D
EPLIED
ECD 01 SEP 2008
INIT REC'D DATE
M
M
M
FOIL ACTION

SIGNAGE
SHOP SIGN INTERNALLY ILLUMINATED BY FLOURESCENT TUBES
ROUNDEL AND LETTERING ONLY ILLUMINATED
FINISHED TO GCB COLOURS
BACKGROUND PANEL POWDER COATED TO PANTONE 355 GREEN
GREENHALGH'S LETTERING WHITE
IRRESISTABLY BETTER BAKING PANTONE 165 ORANGE
ROUNDEL, ORANGE-WHITE AND GREEN
EXTERNALLY ILLUMINATED PROJECTING SIGN
SINGLE TOP MOUNTED FLOURESCENT TUBE TO EACH SIDE
PANEL POWDER COATED GREEN PANTONE 365
ROUNDEL, ORANGE-WHITE AND GREEN

rev	description	date	by

Greenhalgh,s Craft Bakery Ltd
Crescent Road,Lostock,Bolton,Lancs.BL6 4BU
Tel:(01204)696204 Fax:(01204)669061

project 750 WILMSLOW ROAD
DIDSBURY, MANCHESTER

title CONSENT TO DISPLAY
ADVERTISEMENT PROJ. SIGN

date 27-08-08	drawn J.H.	drawing number
scale 1:20	rev	DBY-29