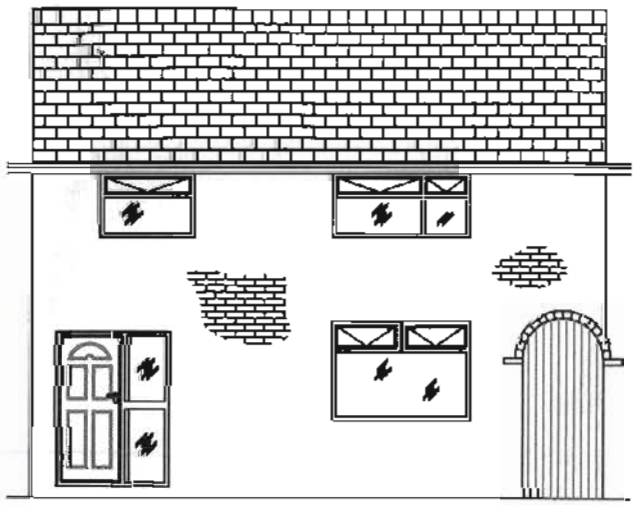

EXISTING FRONT ELEVATION

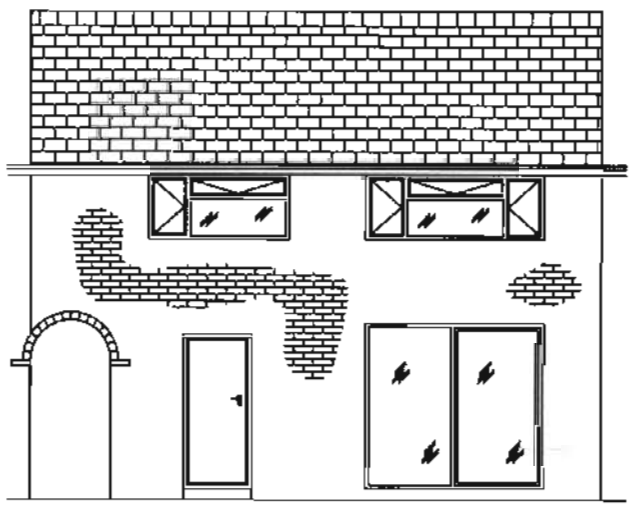

EXISTING REAR ELEVATION

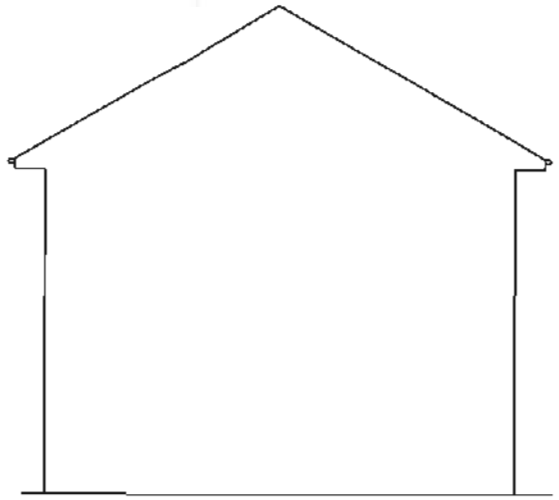

EXISTING SIDE ELEVATION

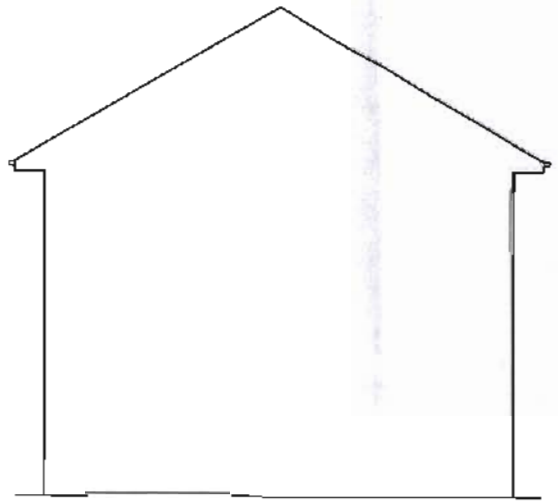

EXISTING SIDE ELEVATION

PLANNING
RECD
APPLIED
09 AUG 2010
DATE

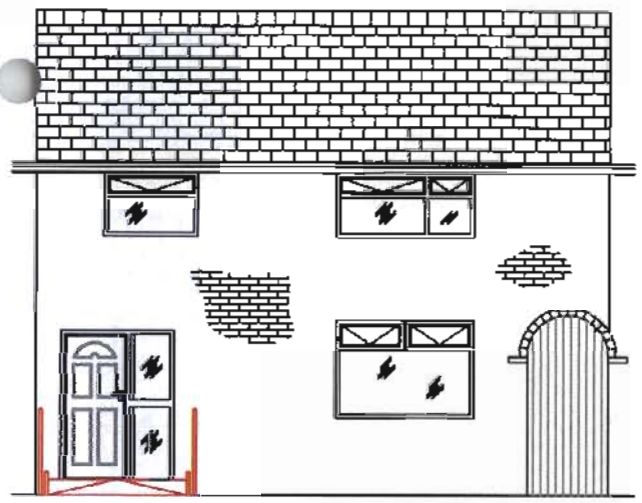

PROPOSED FRONT ELEVATION

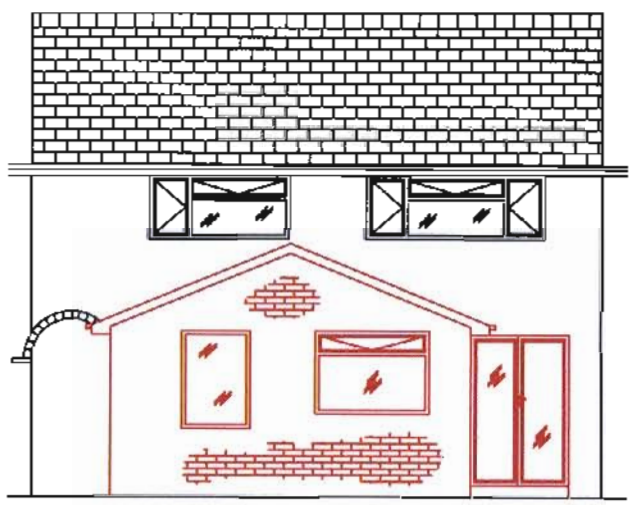

PROPOSED REAR ELEVATION

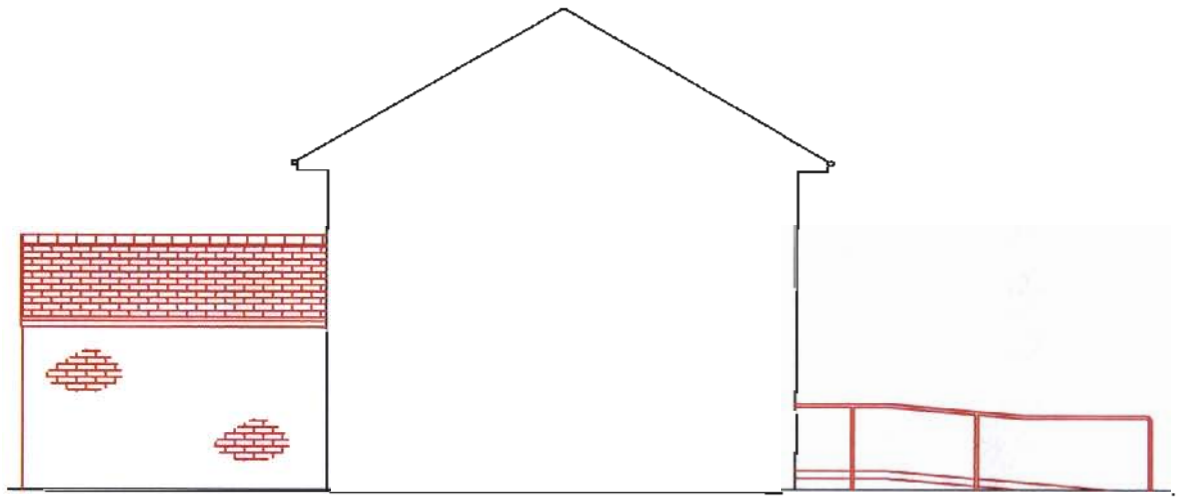

PROPOSED SIDE ELEVATION

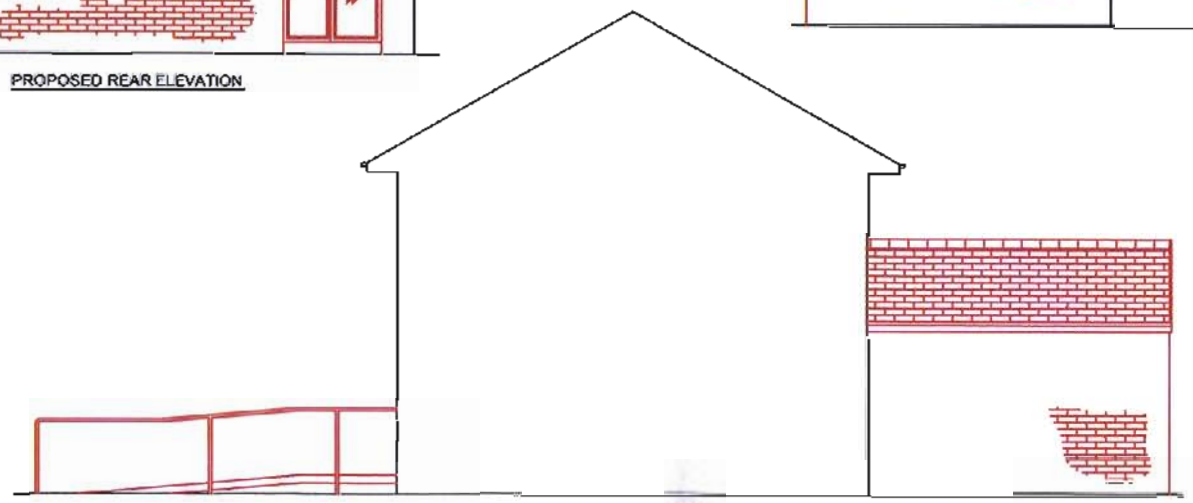

PROPOSED SIDE ELEVATION

Equipment and Adaptation Service **Victoria Mill Office** **Manchester** **M40 7LH**	Project: 30 Hesford Ave Harpurhey M9 4LP	Drawn By: DP	Date: 14/06/2010
		Scale: 1:100	Paper Size: A3

MEAP Manchester Equipment & Adaptations Partnership