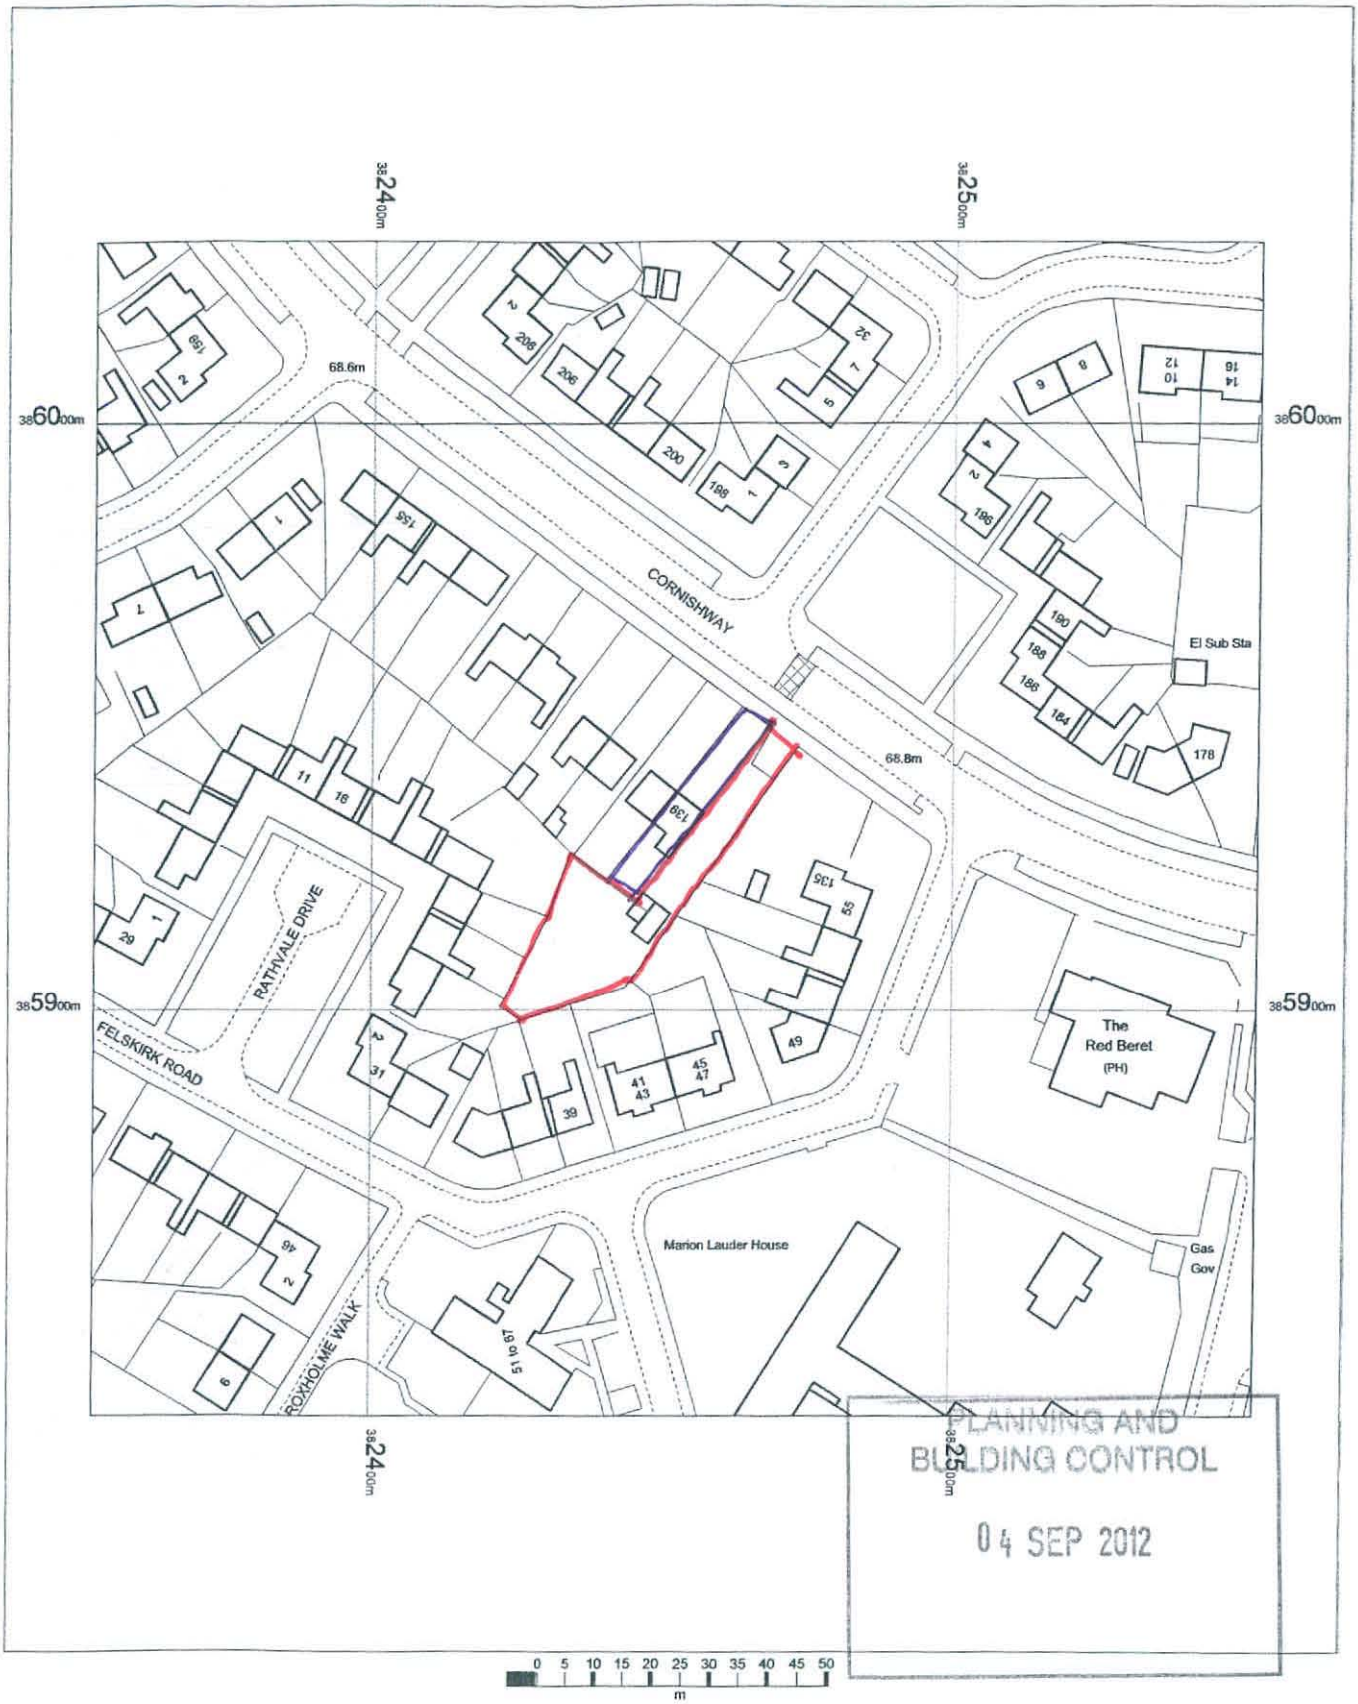


PLANNING AND BUILDING CONTROL
04 SEP 2012

139 CORNISH WAY
M22 1PD

OS Mastermap
21 May 2012, ID: BW1-00151672
maps.blackwell.co.uk

1:1250 scale print at A4, Centre: 382452 E, 385931 N

©Crown Copyright. Licence no. 100041040

N

BLACKWELL'S
www.blackwellmapping.co.uk
TEL: 0113 245 2623
comments@maps.blackwell.co.uk

Mapping sourced from Ordnance Survey