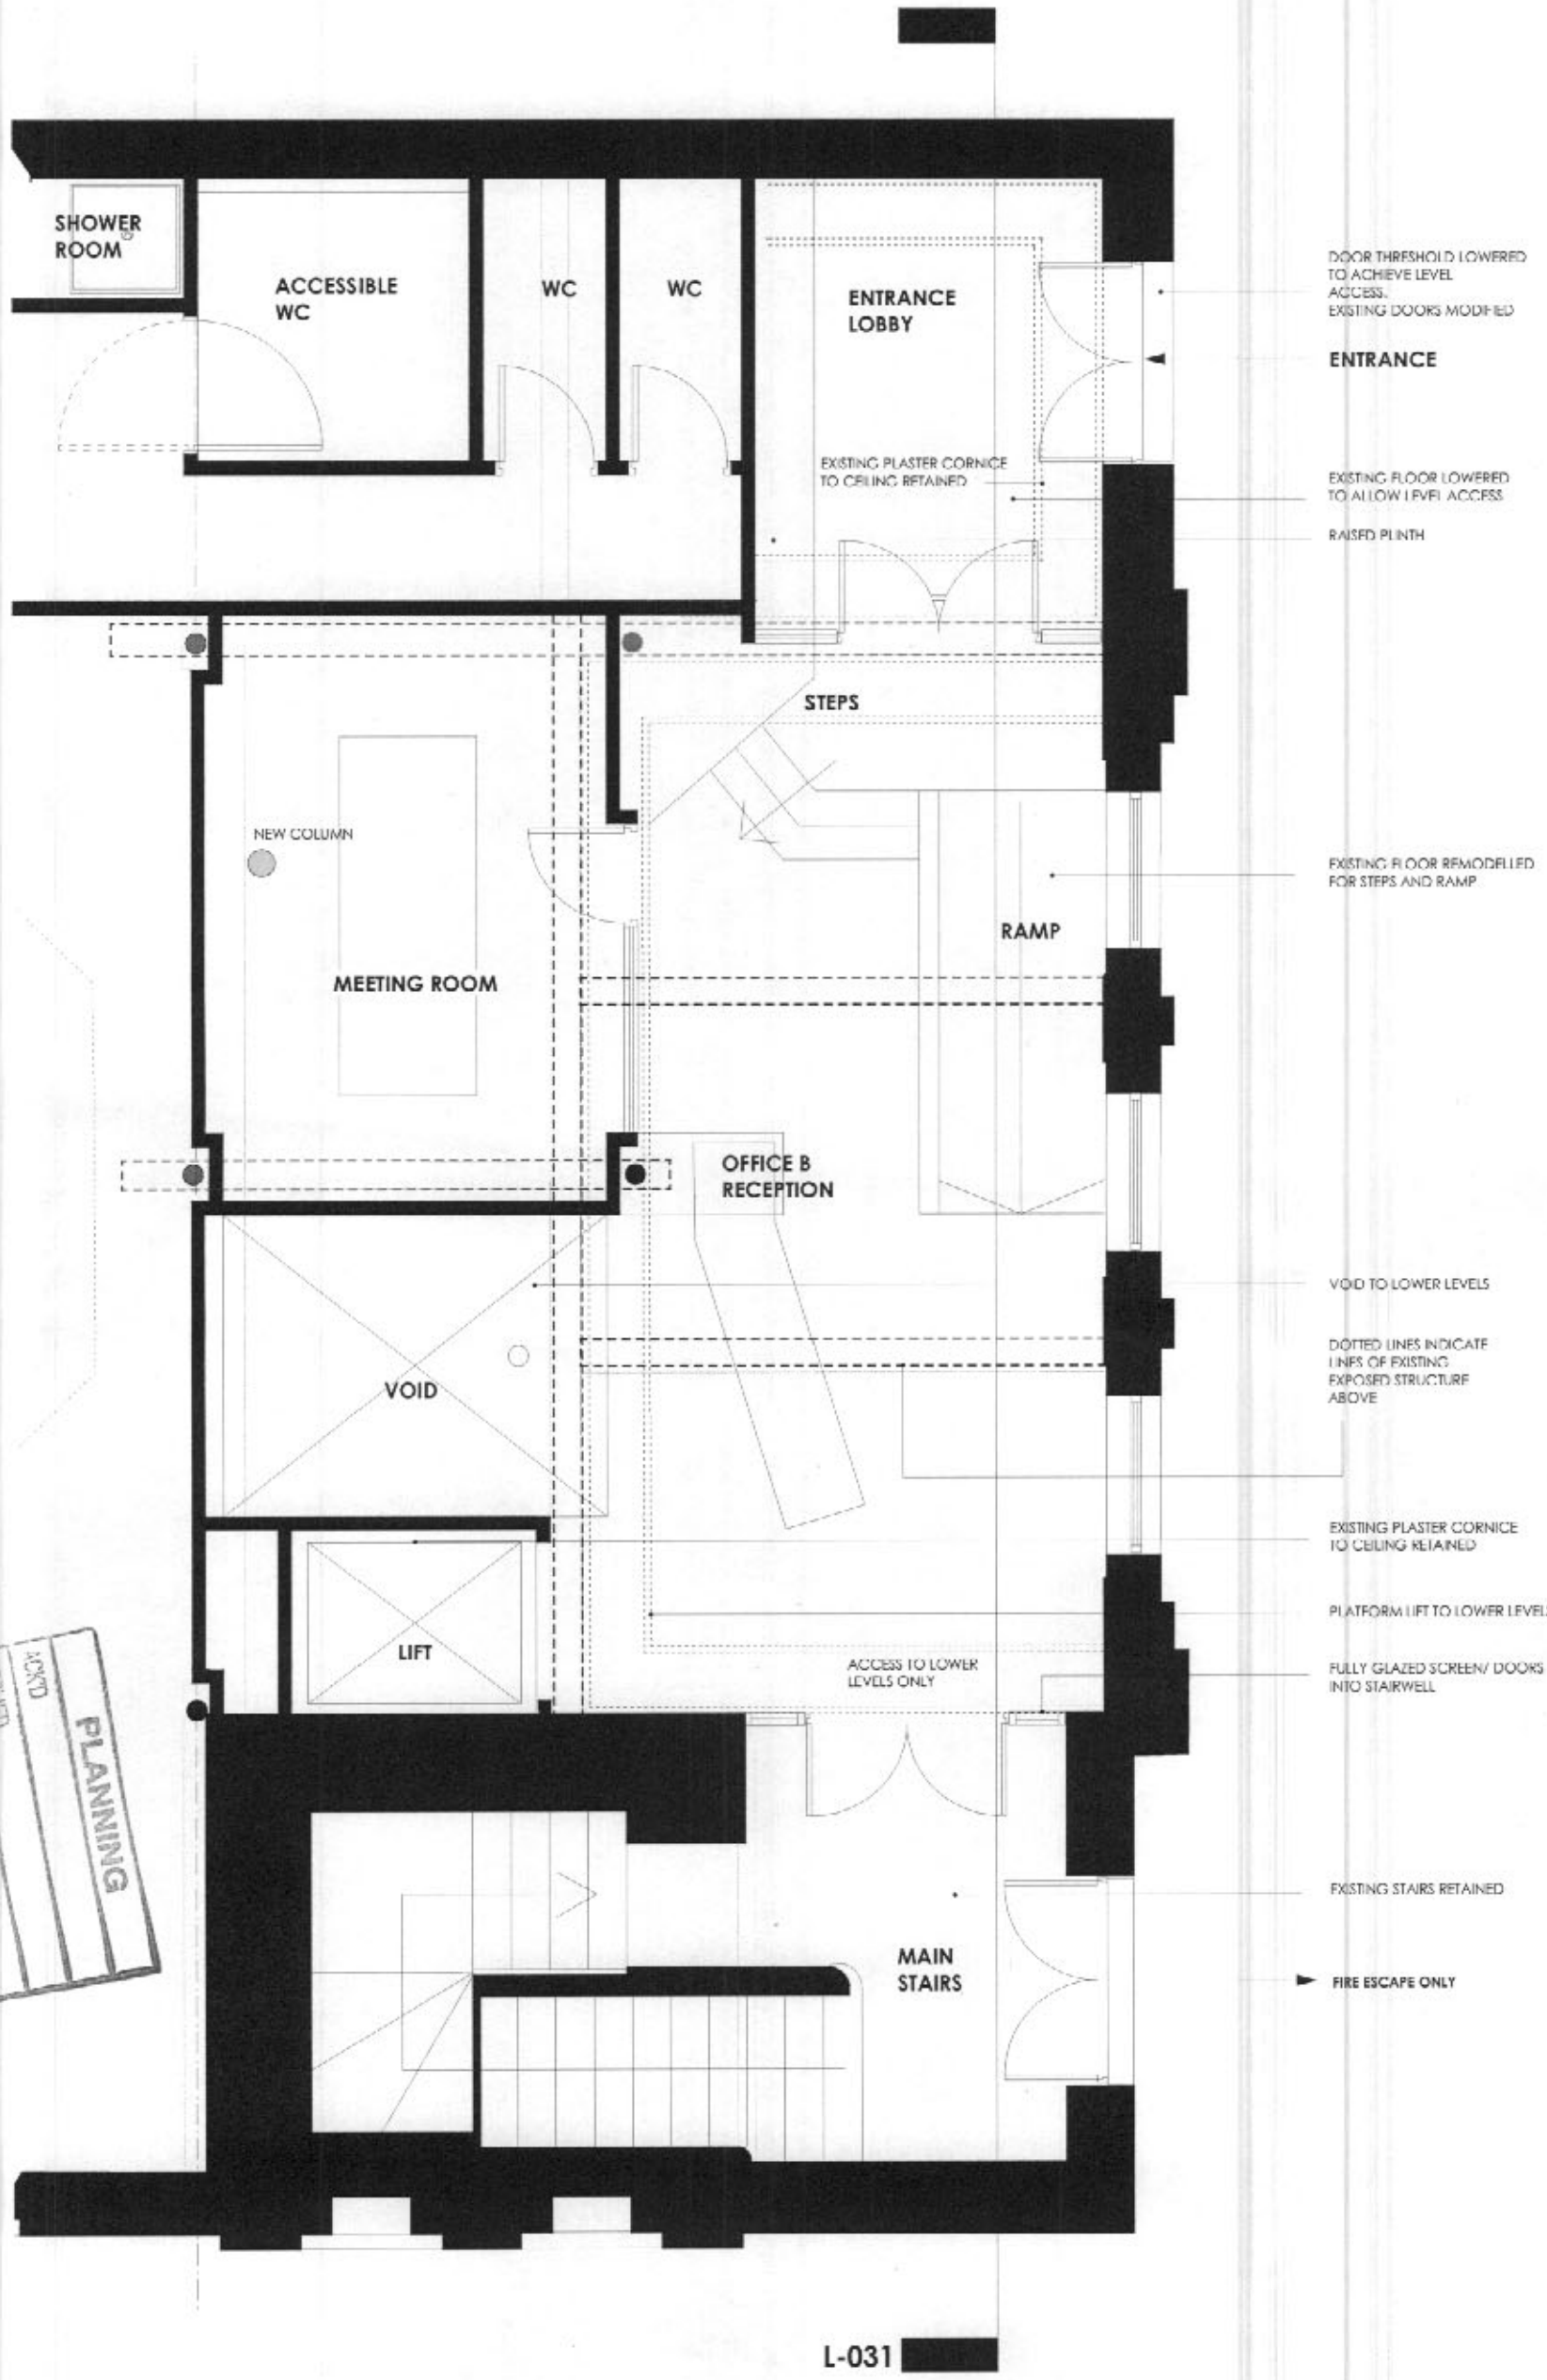


RECD 17 MAR 2008
PLANNING
ACKD
PRELIMD
DATE

OMI ARCHITECTS

1258 CASTLEFIELD CHAPEL, DEANSGATE

PROPOSED ENTRANCE AREA PLAN
DRAWING NO. **L-030 A** SCALE 1:50

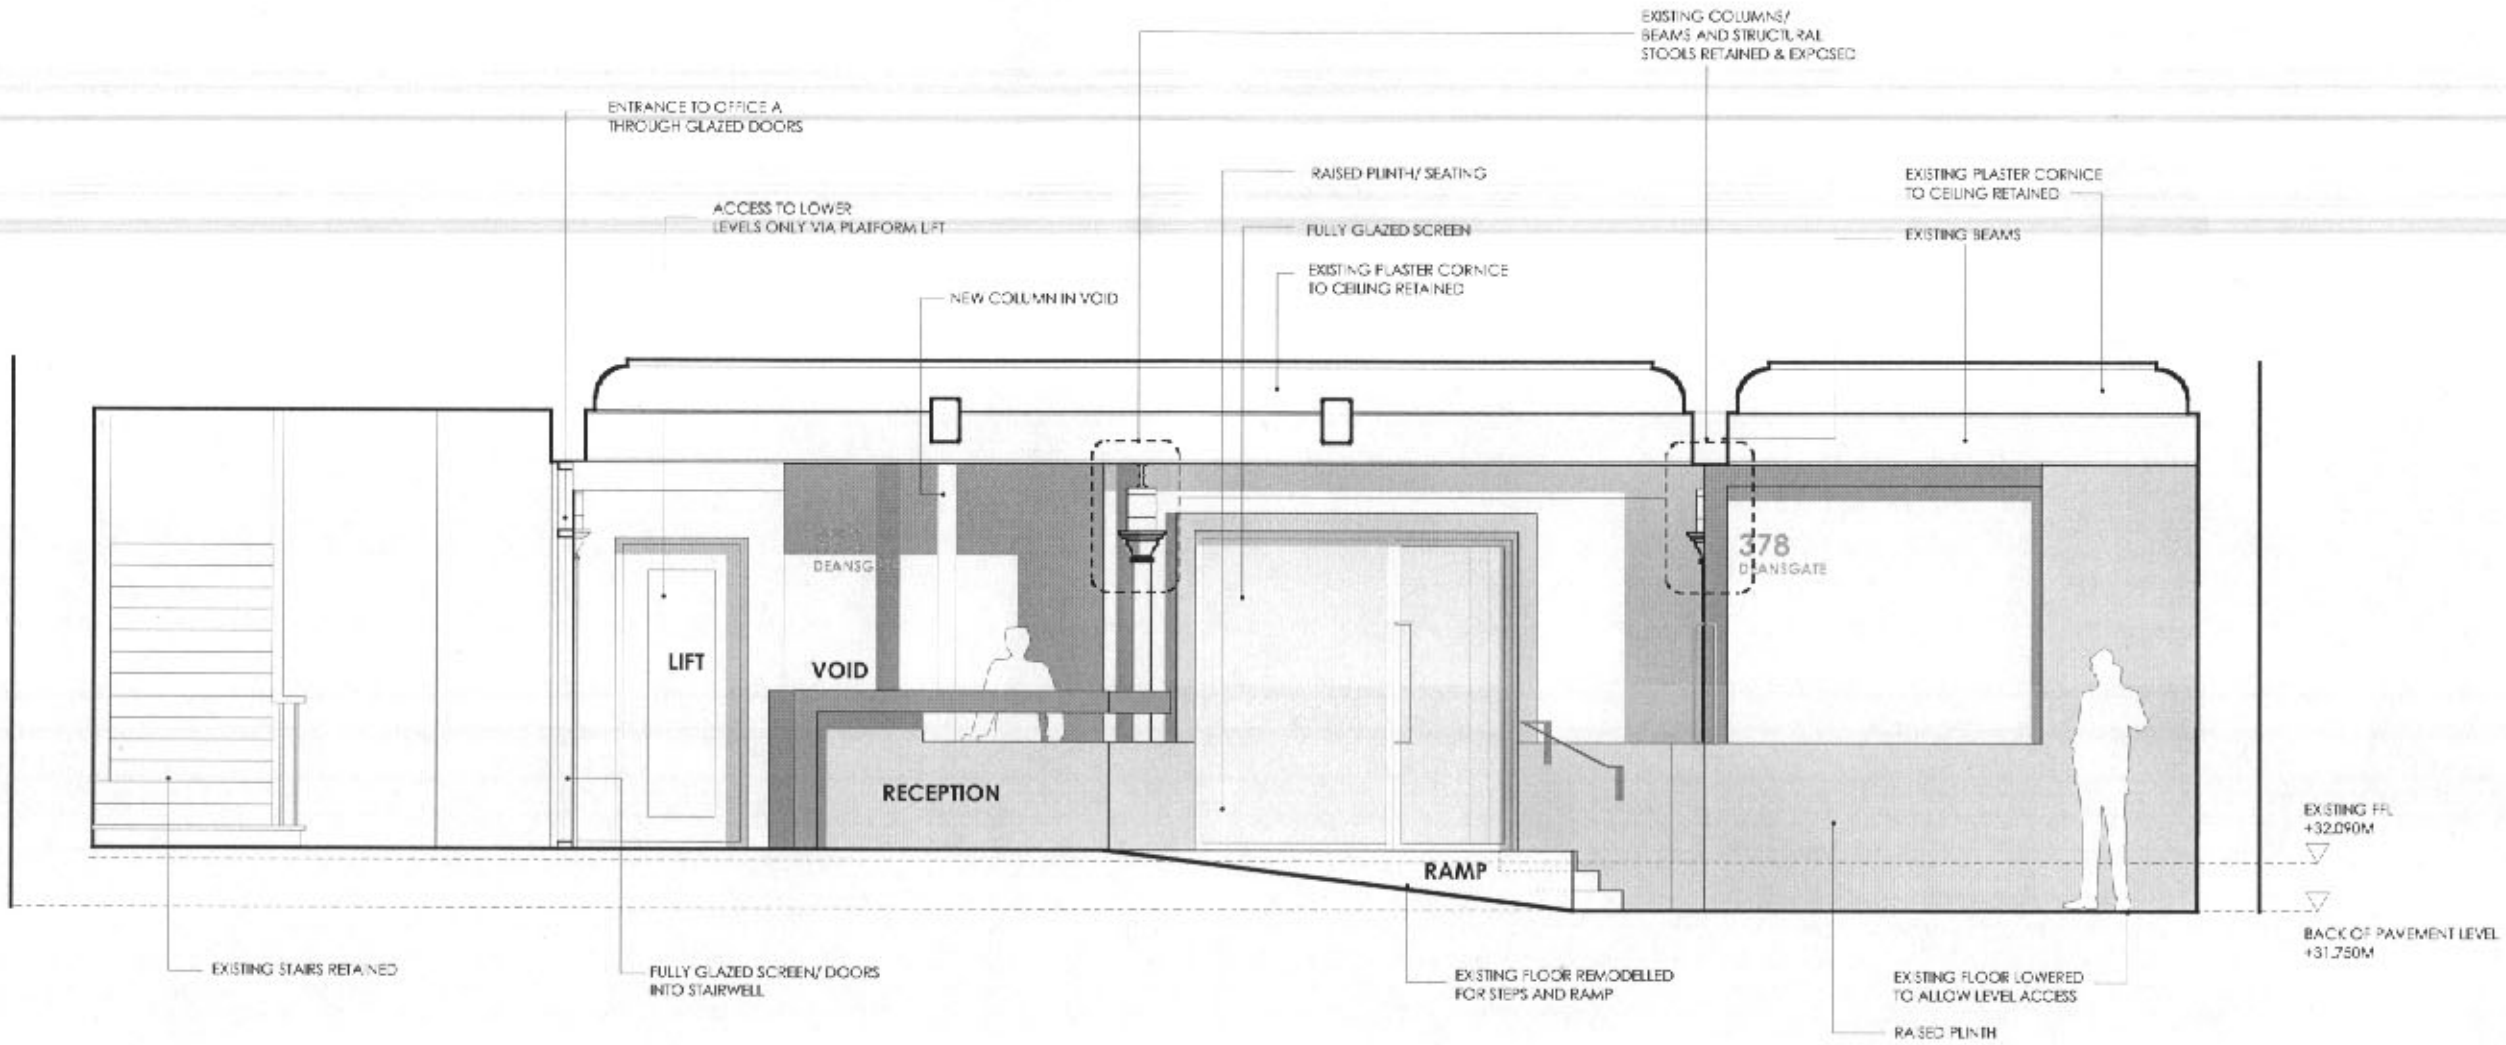


PLANNING
ACK'D
REPLIED
RECD 17 MAR 2008

OMI ARCHITECTS

1258 CASTLEFIELD CHAPEL, DEANSGATE

SECTION THOURGH PROPOSED ENTRANCE A
DRAWING NO. L-031 A SCALE 1:50