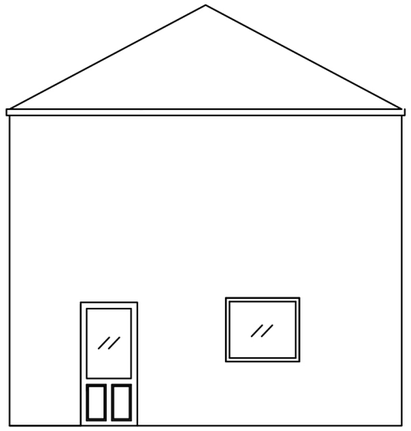

Existing elevation facing no. 169

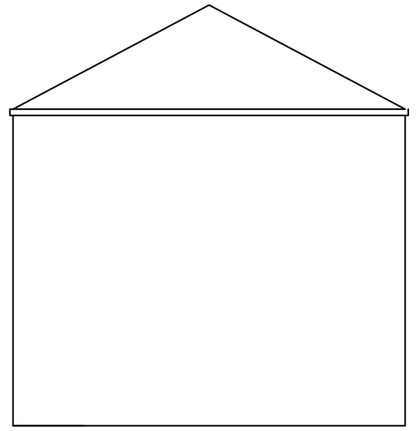

Existing elevation facing no. 169

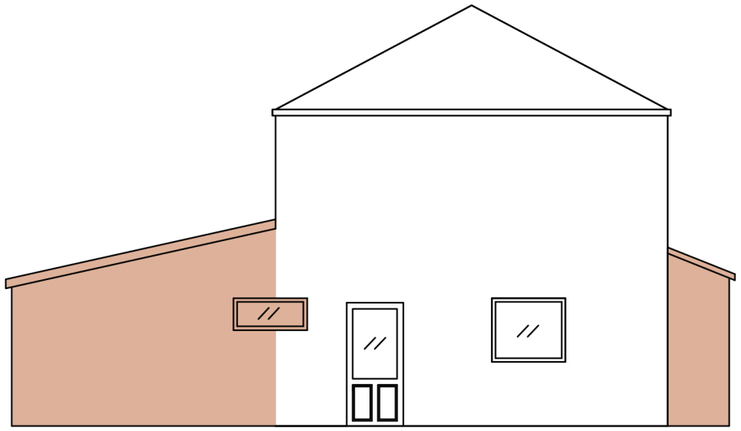

Proposed elevation facing no. 169

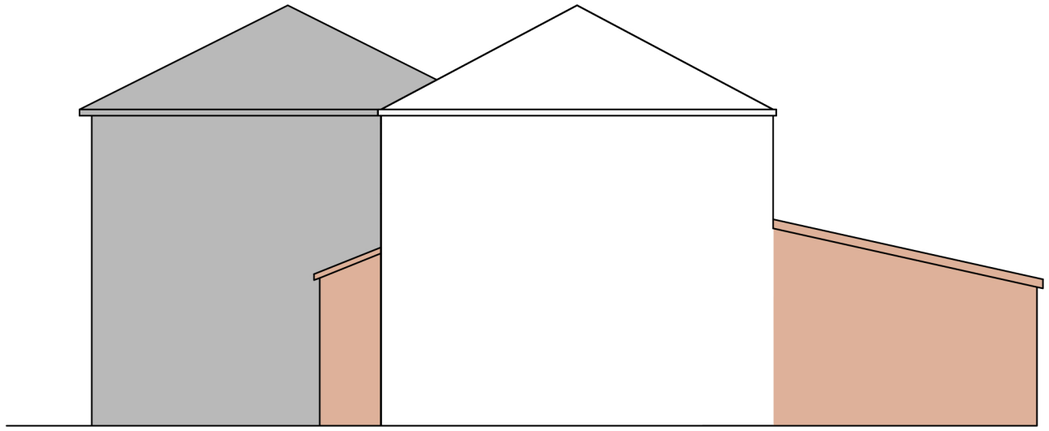

Proposed elevation facing no. 169

Client: Mr & Mrs Usman

Site: 167 Lloyd Street South
Fallowfield
Manchester
M14 7DX

Title: Existing & Proposed Side Elevation Drawings

Project: Single Storey Rear Extension: (4M)

Scale: 1:100

Project No: 0078

Drawing No: A0/003

Revision No: A_

Drawn: ML

Checked: ML

Date: 09/08/2016

INSPIRE I DESIGN I CREATE