PLANNING
ACK'D
PLIED
09 AUG 2010
INT RECD | DATE

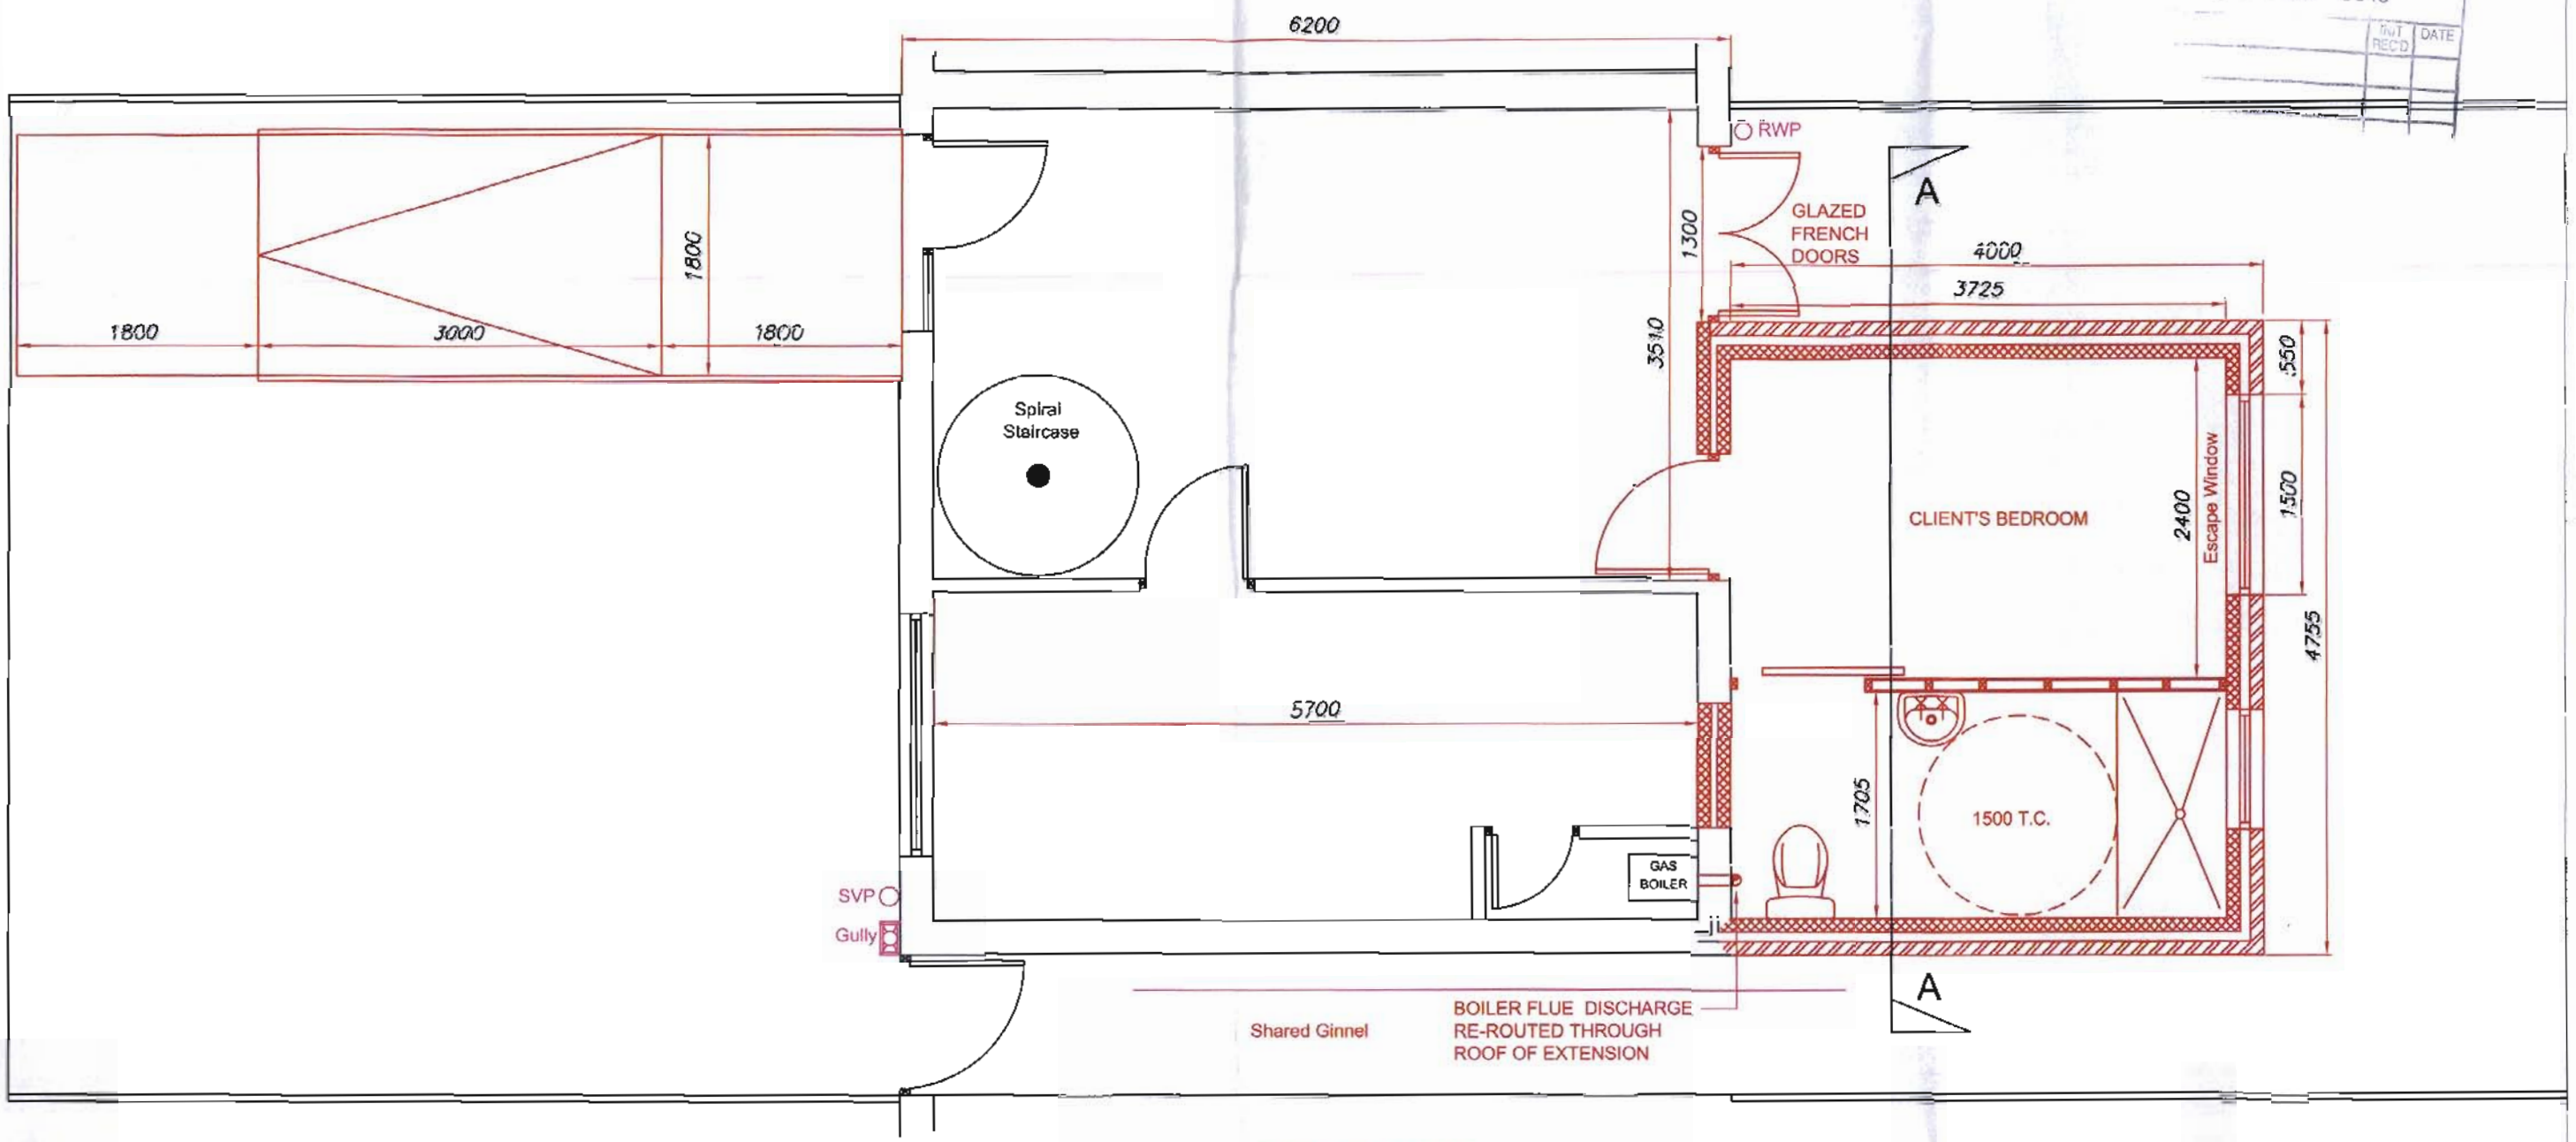

PROPOSED

Equipment and Adaptation Service **Victoria Mill Office** **Manchester** **M40 7LH**	Project: 30 Hesford Ave Harpurhey M9 4LP	Drawn By: JS / DP	Date: 05/05/2010
		Scale: 1:50	Paper Size: A3

MEAP Manchester Equipment & Adaptations Partnership