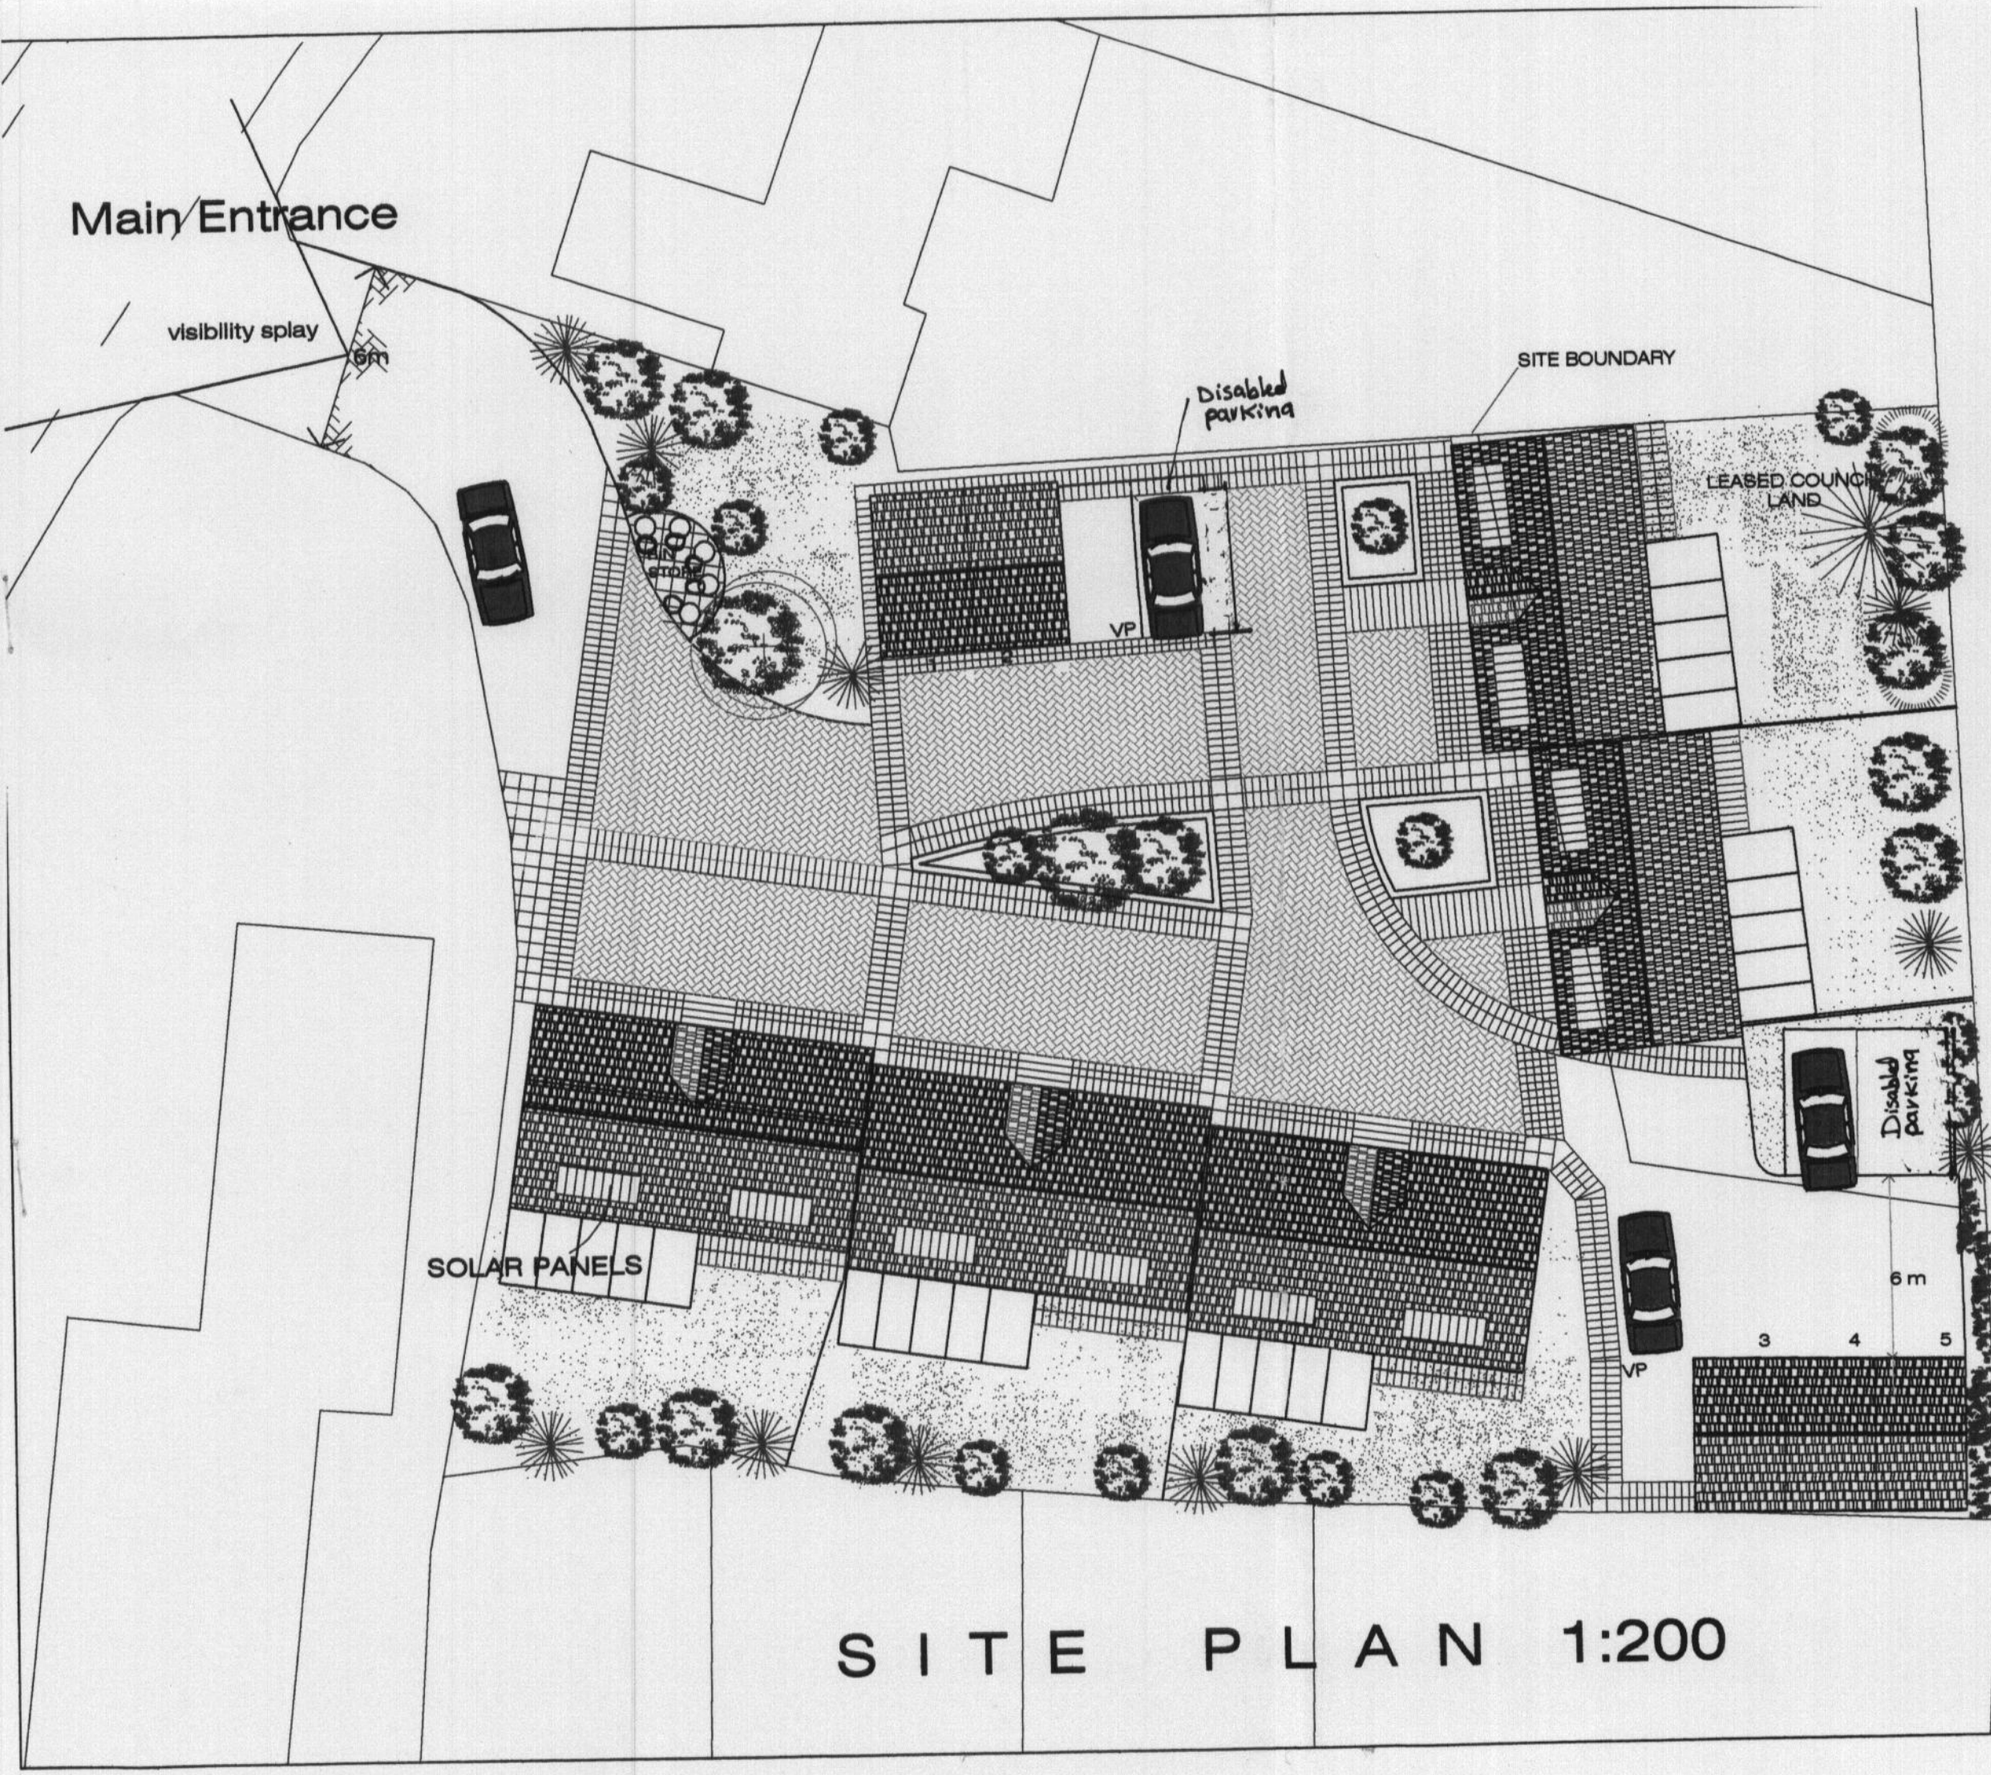


SITE PLAN 1:200

DR N.GEDAL
BA Hons Dip ARCH MPhil PHd RIBA

ARCHITECT

TEL. & FAX. 0161 419 9757
Mobile 07798 618672

PLANNING
ACK'D
REPLIED
RECD - 4 APR 2008
M
M
M
FOR ACTION
M

| No | Description | Date |
|---|---|---|
| A | PLANNINMG | DEC 07 |

Revisions

Title
40 Trenoharet Drive
Moss Nook
Manchester

Drawing
Site Plan

Drawing no.
TD 01

Date- Project number
SEPT 07

Scale
1:200