
Copyright of this drawing is vested in 5plus Architect and it must not be copied or reproduced without written consent.
Figured dimensions only are to be taken from this drawing. DO NOT SCALE OFF THIS DRAWING ..... IF IN DOUBT ASK

All contractors must visit the site and be responsible for taking and checking all dimensions relative to their work. 5plus architects are to be advised of any variation between drawings and site conditions.


Electronic data/ drawings issued as 'read only' and should not be interrogated for measurement. All dimensions and levels should be 'read only' from those values stated in text, on the drawings

KEY PLAN:

Refer to drawings BA 04 001, 002 & 003 for full elevations

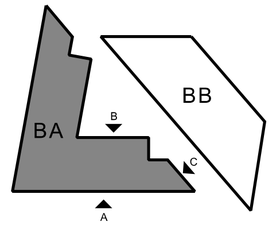

Partial Elevation A
1:100

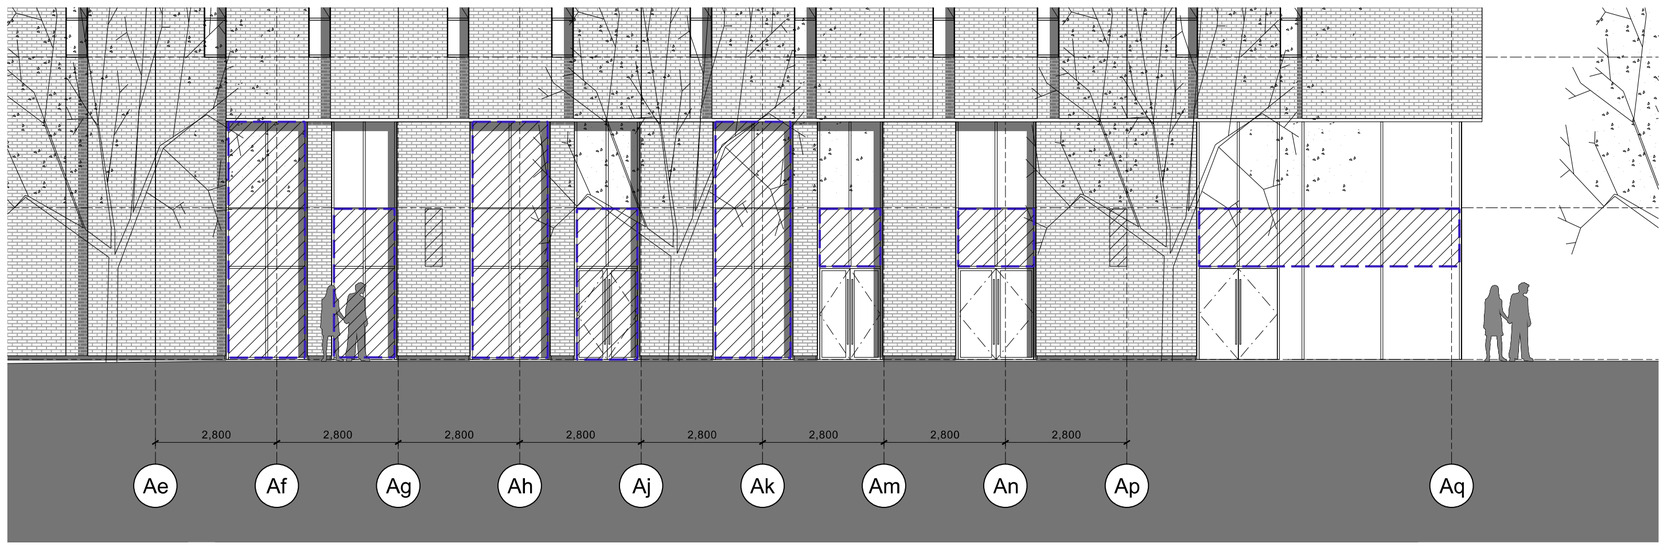

Dashed blue line indicates signage zones.

Signage is strictly to be either

a) Be housed internally behind the glazing or,


b) applied to the rear of the glazed panel or,

c) if the glazed panel is to be replaced, the face of the new signage panel must be in the same plane as the external face of the adjacent glazing


Retailer must ensure new panel does not compromise the performance of the as installed curtain walling.

Retailers signage requirements and details subject to separate advertising consent application

Partial Elevation B
1:100

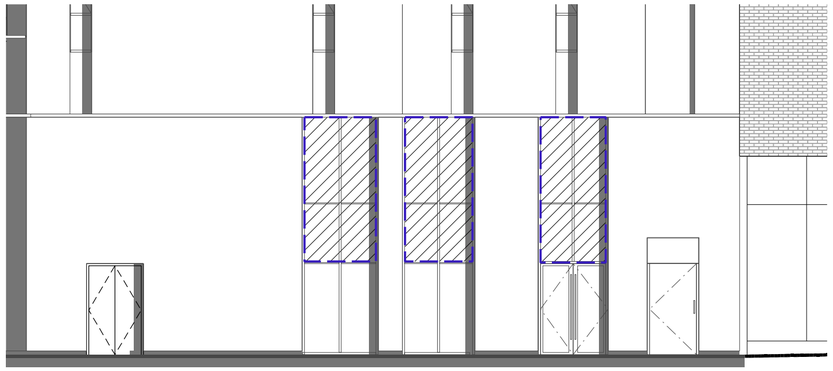

Partial Elevation C
1:100

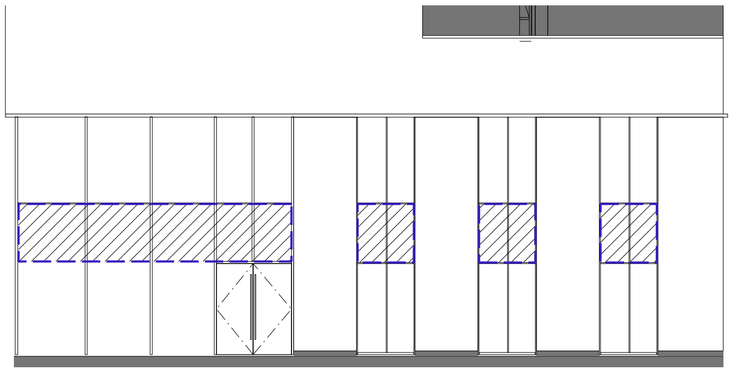

REV:	DATE:	DETAILS:

GallifordTry
5plus architects

5th Floor
Grange House
17-27 John Dalton Street
Manchester
M2 6FW

+44 (0)161 834 0552

www.5plusarchitects.com

PROJECT:
Pollard Street
Ancoats, Manchester

TITLE:
Block A
Tenant Signage Zones

SCALE	DATE:	DRAWN:	CHECKED:
1:100@A2	10/05/12	CLH	JB

STATUS:
Initial Issue

DRAWING NO: 05015 BA_04_010

REV: -