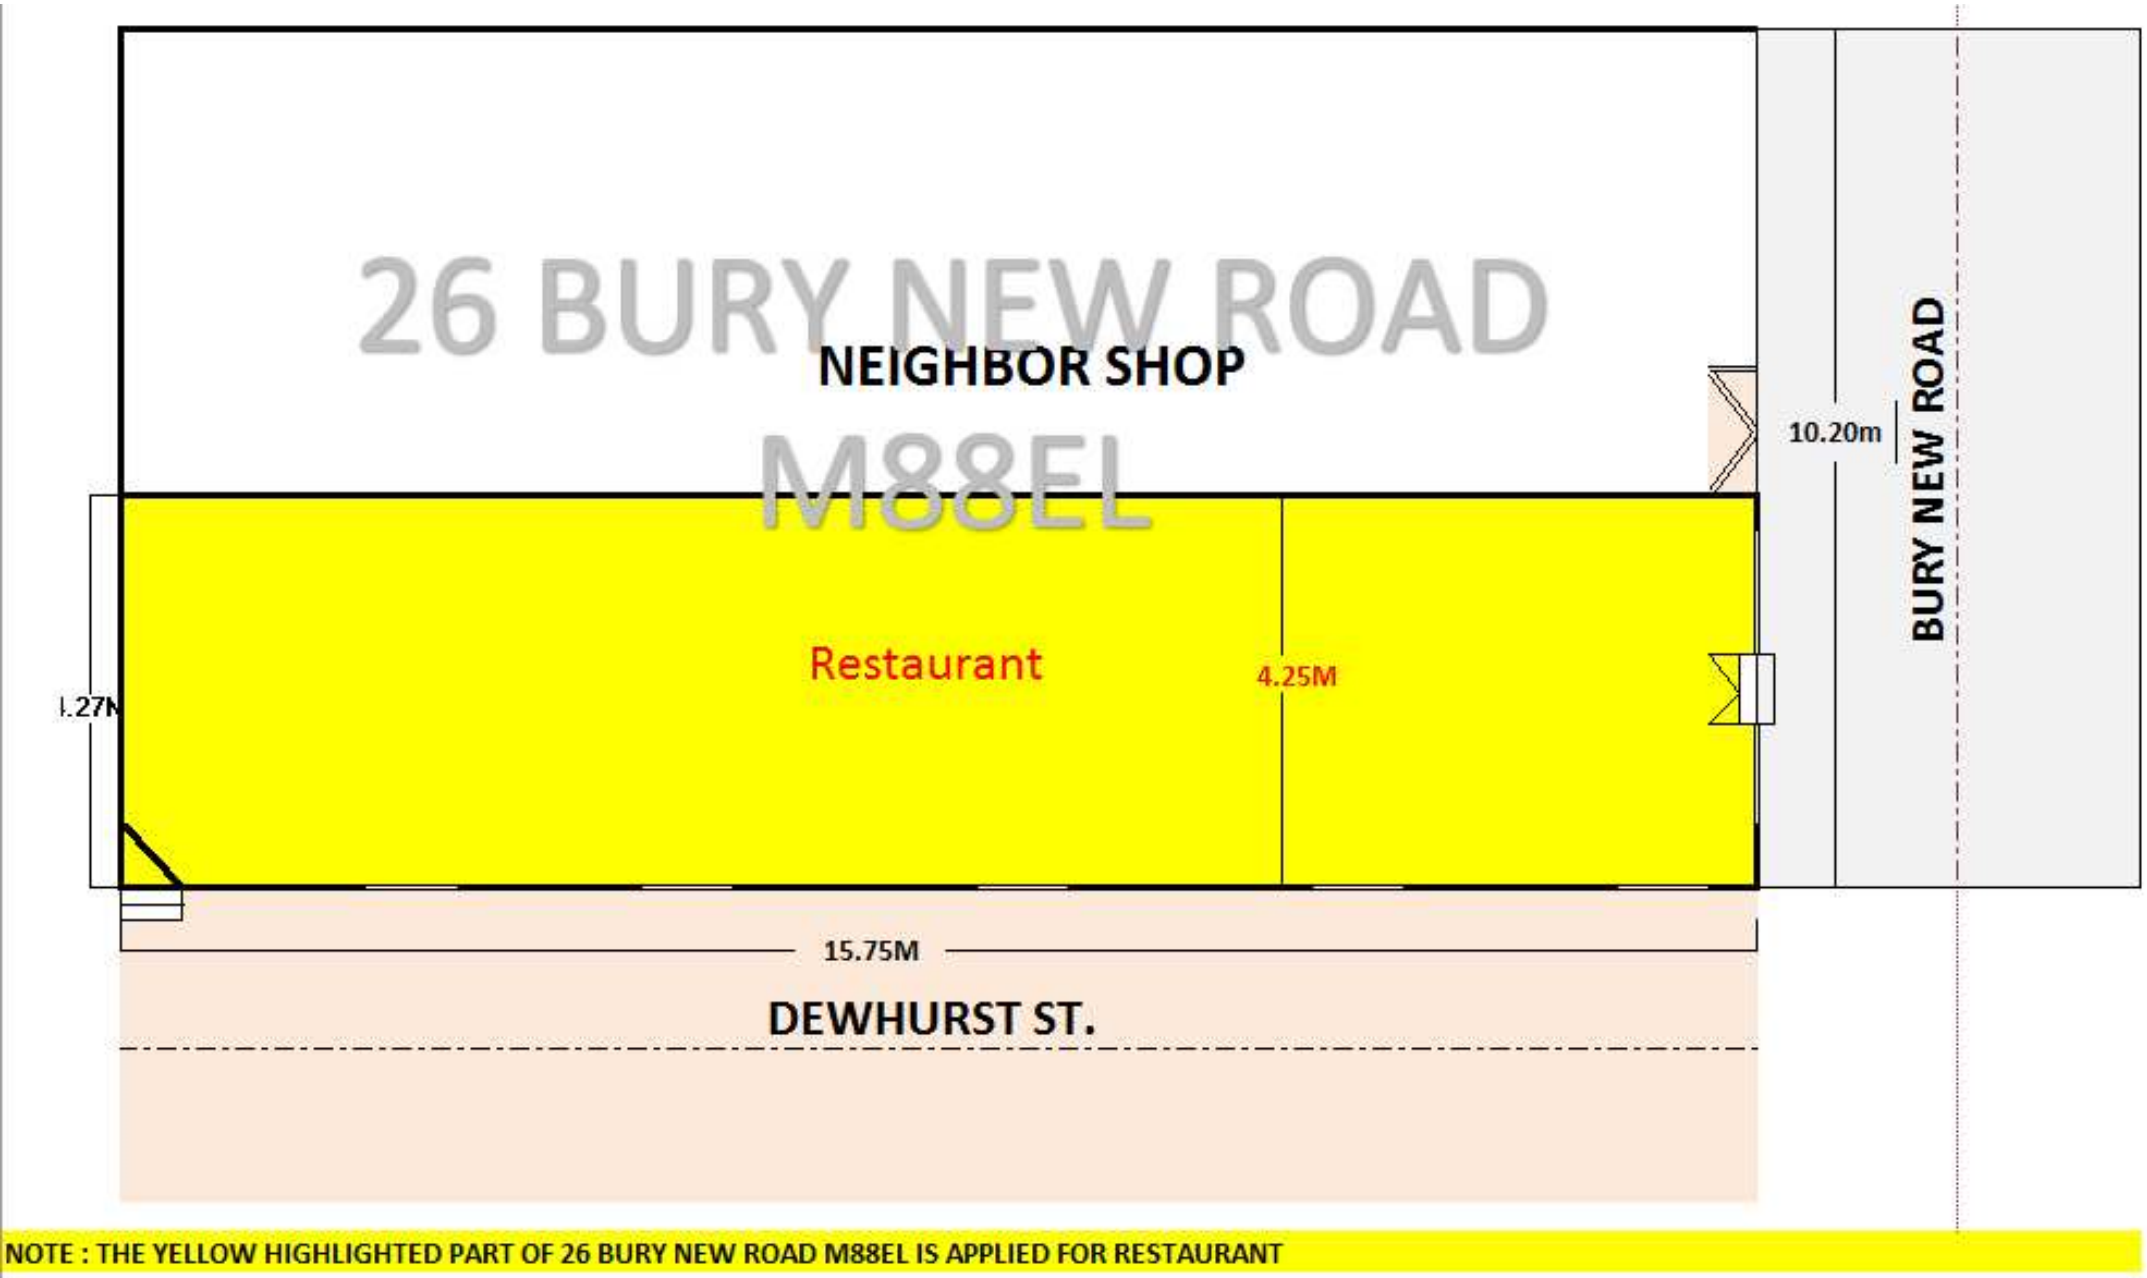

NOTE : THE YELLOW HIGHLIGHTED PART OF 26 BURY NEW ROAD M88EL IS APPLIED FOR RESTAURANT