
All dimensions should be checked on site
Do not scale off this drawing
Any drawing errors should be brought to the attention of the architect
COPYRIGHT © the CAVE and listed

REVISIONS :

| REV | DETAILS OF REVISION | INIT |
|---|---|---|

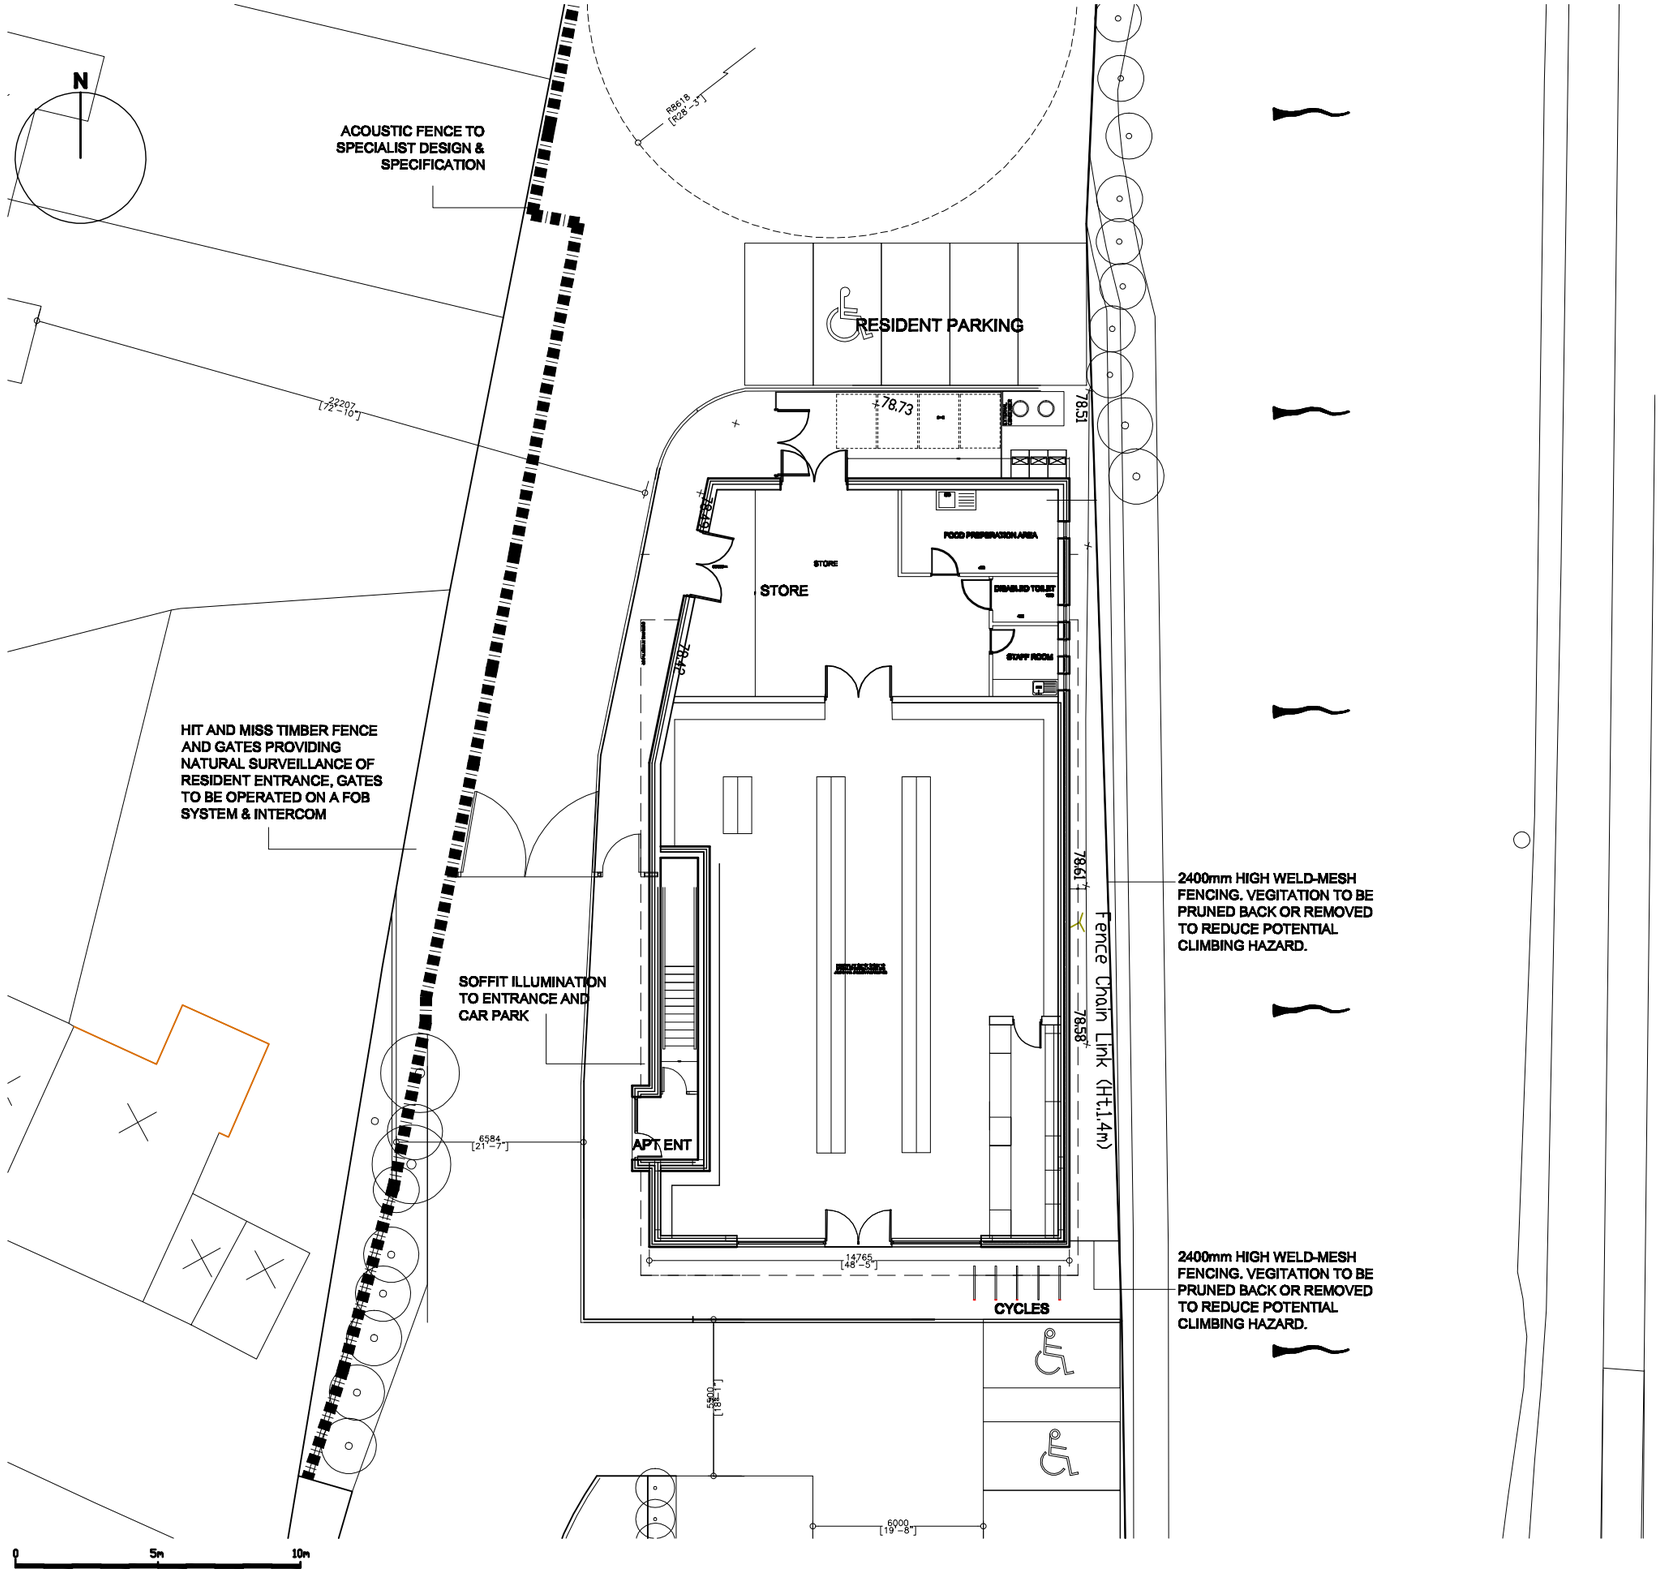


GROUND FLOOR PLAN 1:200

the CAVE
38 MANCHESTER RD WILMSLOW CHESHIRE SK9 1BG
0161 286 0196 www.the-cave.co.uk mail@the-cave.co.uk

PROJECT :

MIXED USE SCHEME
CRUMPSALL LANE, CRUMPSALL

DRAWING TITLE :

GROUND FLOOR PLAN

| SCALE : | DRAWN BY : | DATE : |
|---|---|---|
| 1:200 A3 | CAJ | DEC 10 |

| DWG N° : | REVISION : | CHECKED : |
|---|---|---|
| 654.04-P002 | A | |