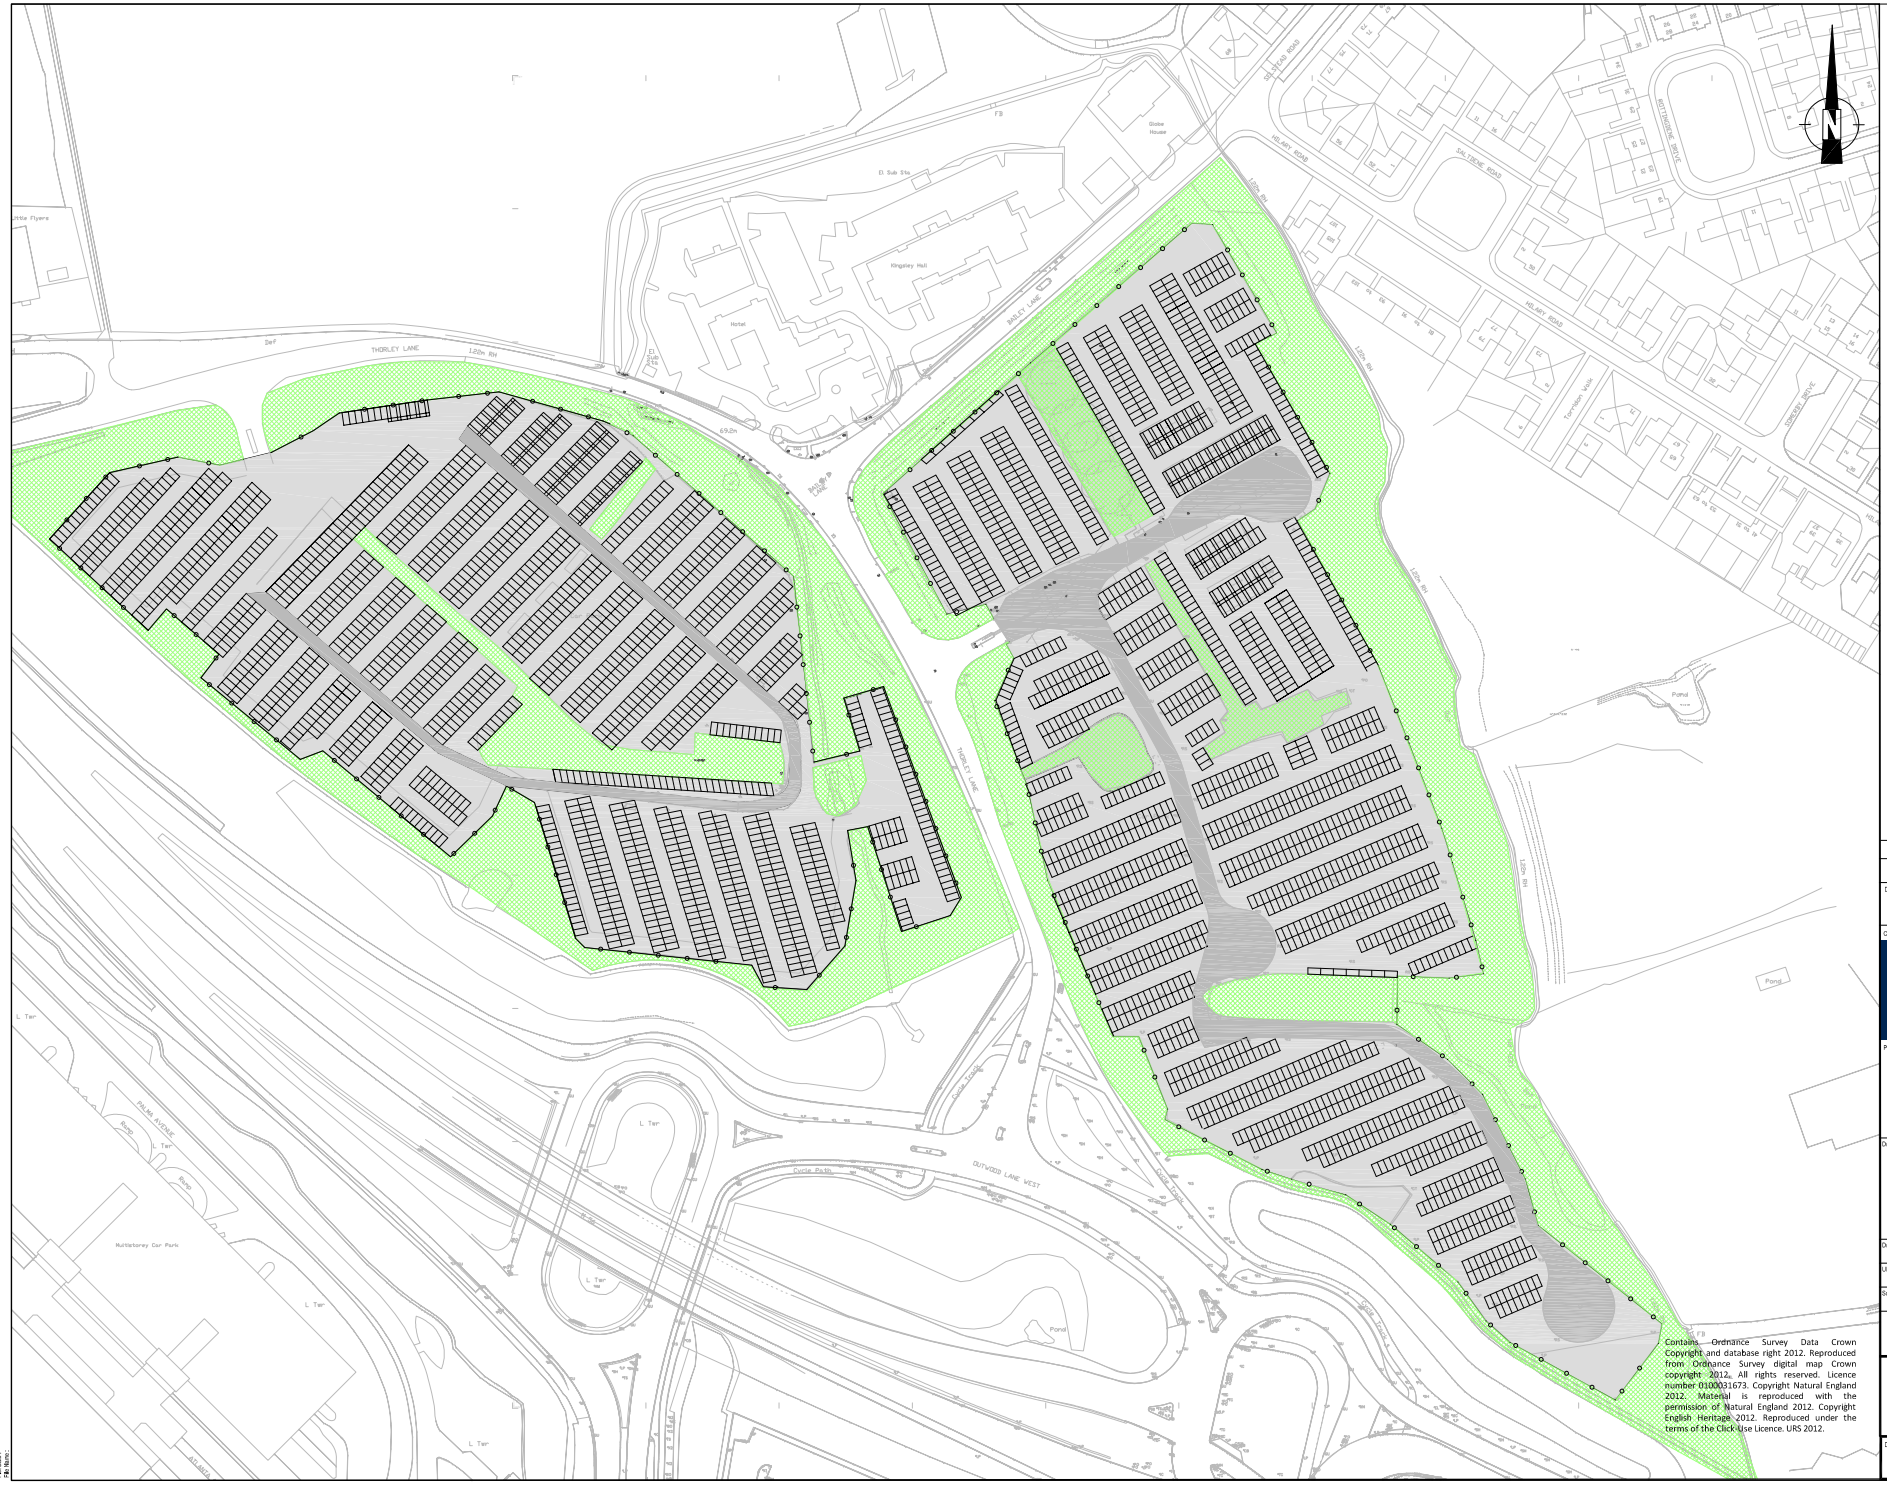

NOTES

1. No OF SPACES IS APPROXIMATE ONLY.
2. REFER TO DRAWING 47061352/LR/CP04 FOR LAYOUT WITH AERIAL PHOTO.

KEY

- EXISTING CAR PARK
- EXISTING LANDSCAPE
- EXISTING BUS ROUTE

TOTAL SPACES
3155

Revision Details	By / Check	Date	Suffix
CAR PARK NUMBERS CORRECTED	EA / VB	22.06.12	A

Drawing Status: FOR APPROVAL

Client: MAG

Project Title: JETPARKS 1 AND 2 RETENTION

Drawing Title: EXISTING CAR PARK LAYOUT

Drawn	Checked	Approved	Date
EA	NB	VB	MAY 2012

URS Internal Project No.	Suitability
47061352	
Scale @ A1	Zone / Mileage
1:1000 @ A1	

This document has been prepared in accordance with the scope of URS' appointment with its client and is subject to the terms of that appointment. URS accepts no liability for any use of this document other than by its client and only for the purposes for which it was prepared and provided. Only written dimensions shall be used.
© URS Infrastructure & Environment Limited

URS Infrastructure & Environment Limited
Brunel House
54 Princess Street
Manchester, M1 6HS
Telephone (0161) 907 2500
Fax (0161) 907 2500
www.urscorp.eu

Drawing Number: FIGURE 3

Rev: A

Contains Ordnance Survey Data Crown Copyright and database right 2012. Reproduced from Ordnance Survey digital map Crown copyright 2012. All rights reserved. Licence number 0100031673. Copyright Natural England 2012. Material is reproduced with the permission of Natural England 2012. Copyright English Heritage 2012. Reproduced under the terms of the Click-Use Licence. URS 2012.