
DRAWINGS NOT TO BE SCALED FROM - ONLY USE DIMENSIONS INDICATED

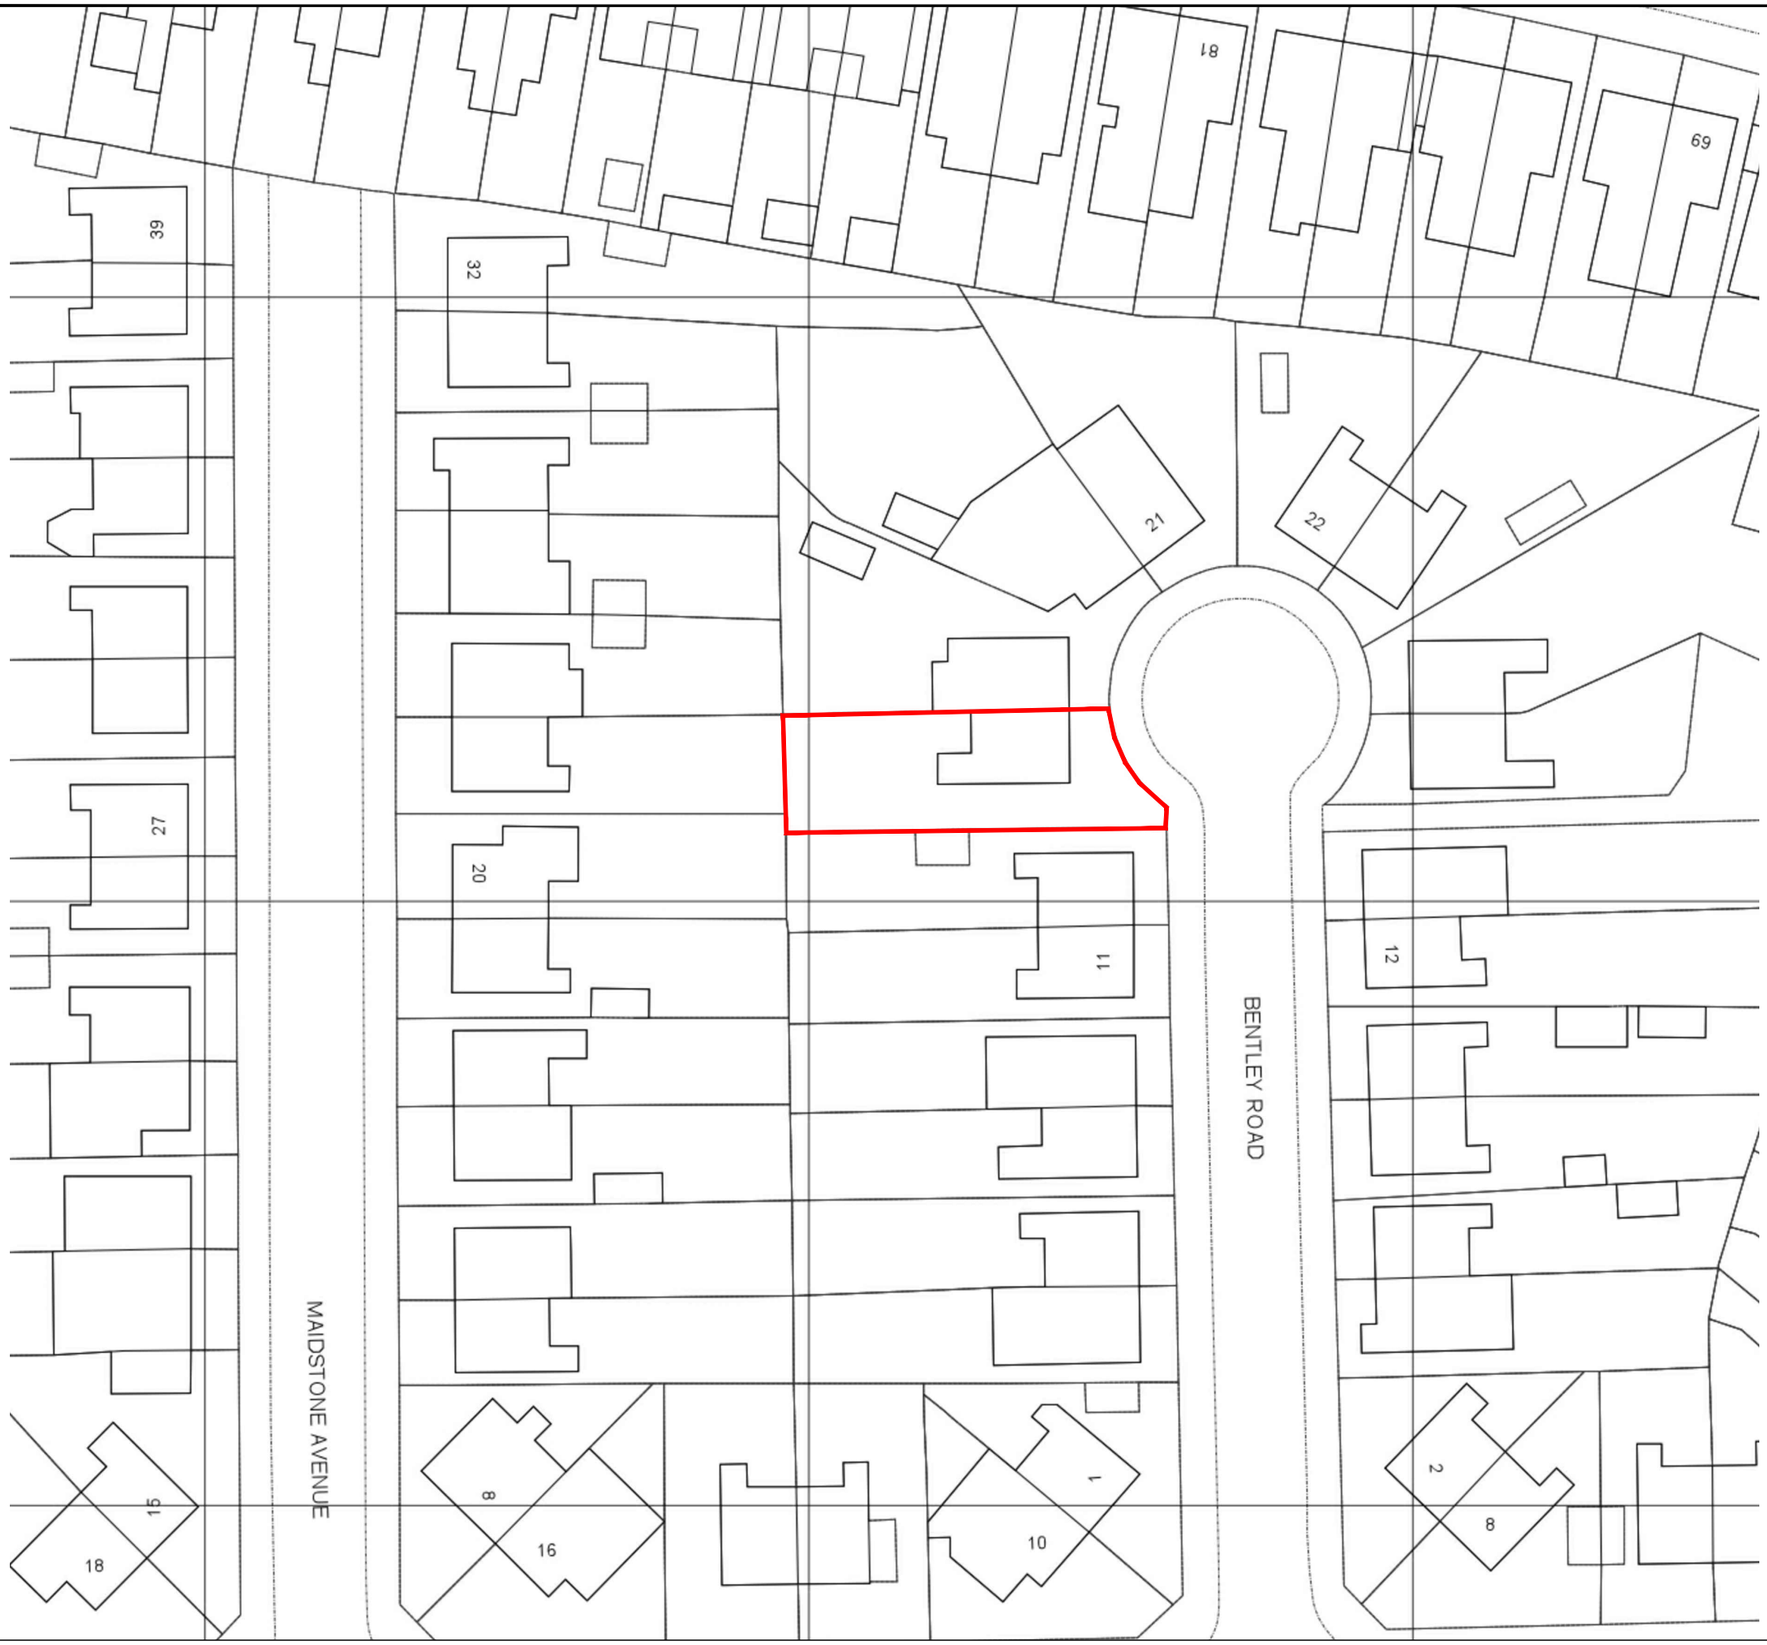


Existing drainage to be checked before construction commences and Architect informed of discrepancies from plans.

Contractors must check all dimensions on site and discrepancies to be reported immediately to the Architect before proceeding.

Assumed direction of joists marked on plan. Contractor must inspect the building prior to site start and inform Architect of any discrepancies prior to site start.


t : 07760 364 894 - e : info@bluroomarchitecture.co.uk - w : www.bluroomarchitecture.co.uk - a : 2 Victoria Court Didsbury M20 1FR


blu room architecture

| | |
|---|---|
| Project: | 15 Bentley Road Chorlton |
| Drawing: | Location Plan |
| Project Ref: 16-041 | Drawing No: 06 |
| Scale: 1:500 | |
| Drawn: IG | Revision: 1 |
| Date: June 2015 | |


THIS DRAWING IS COPYRIGHT: CONTRACTORS MUST CHECK ALL DIMENSIONS ON SITE, ONLY FIGURED DIMENSIONS ARE TO BE WORKED FROM. DISCREPANCIES MUST BE REPORTED IMMEDIATELY TO THE ARCHITECTS BEFORE PROCEEDING.