AMENDMENTS:

Ref;	By;	Date	Description;
A	SJB	Mar 2008	Herringbone Flooring removed
B	JLF	12-05-08	Entrance floor change and carpet added to right of entrance

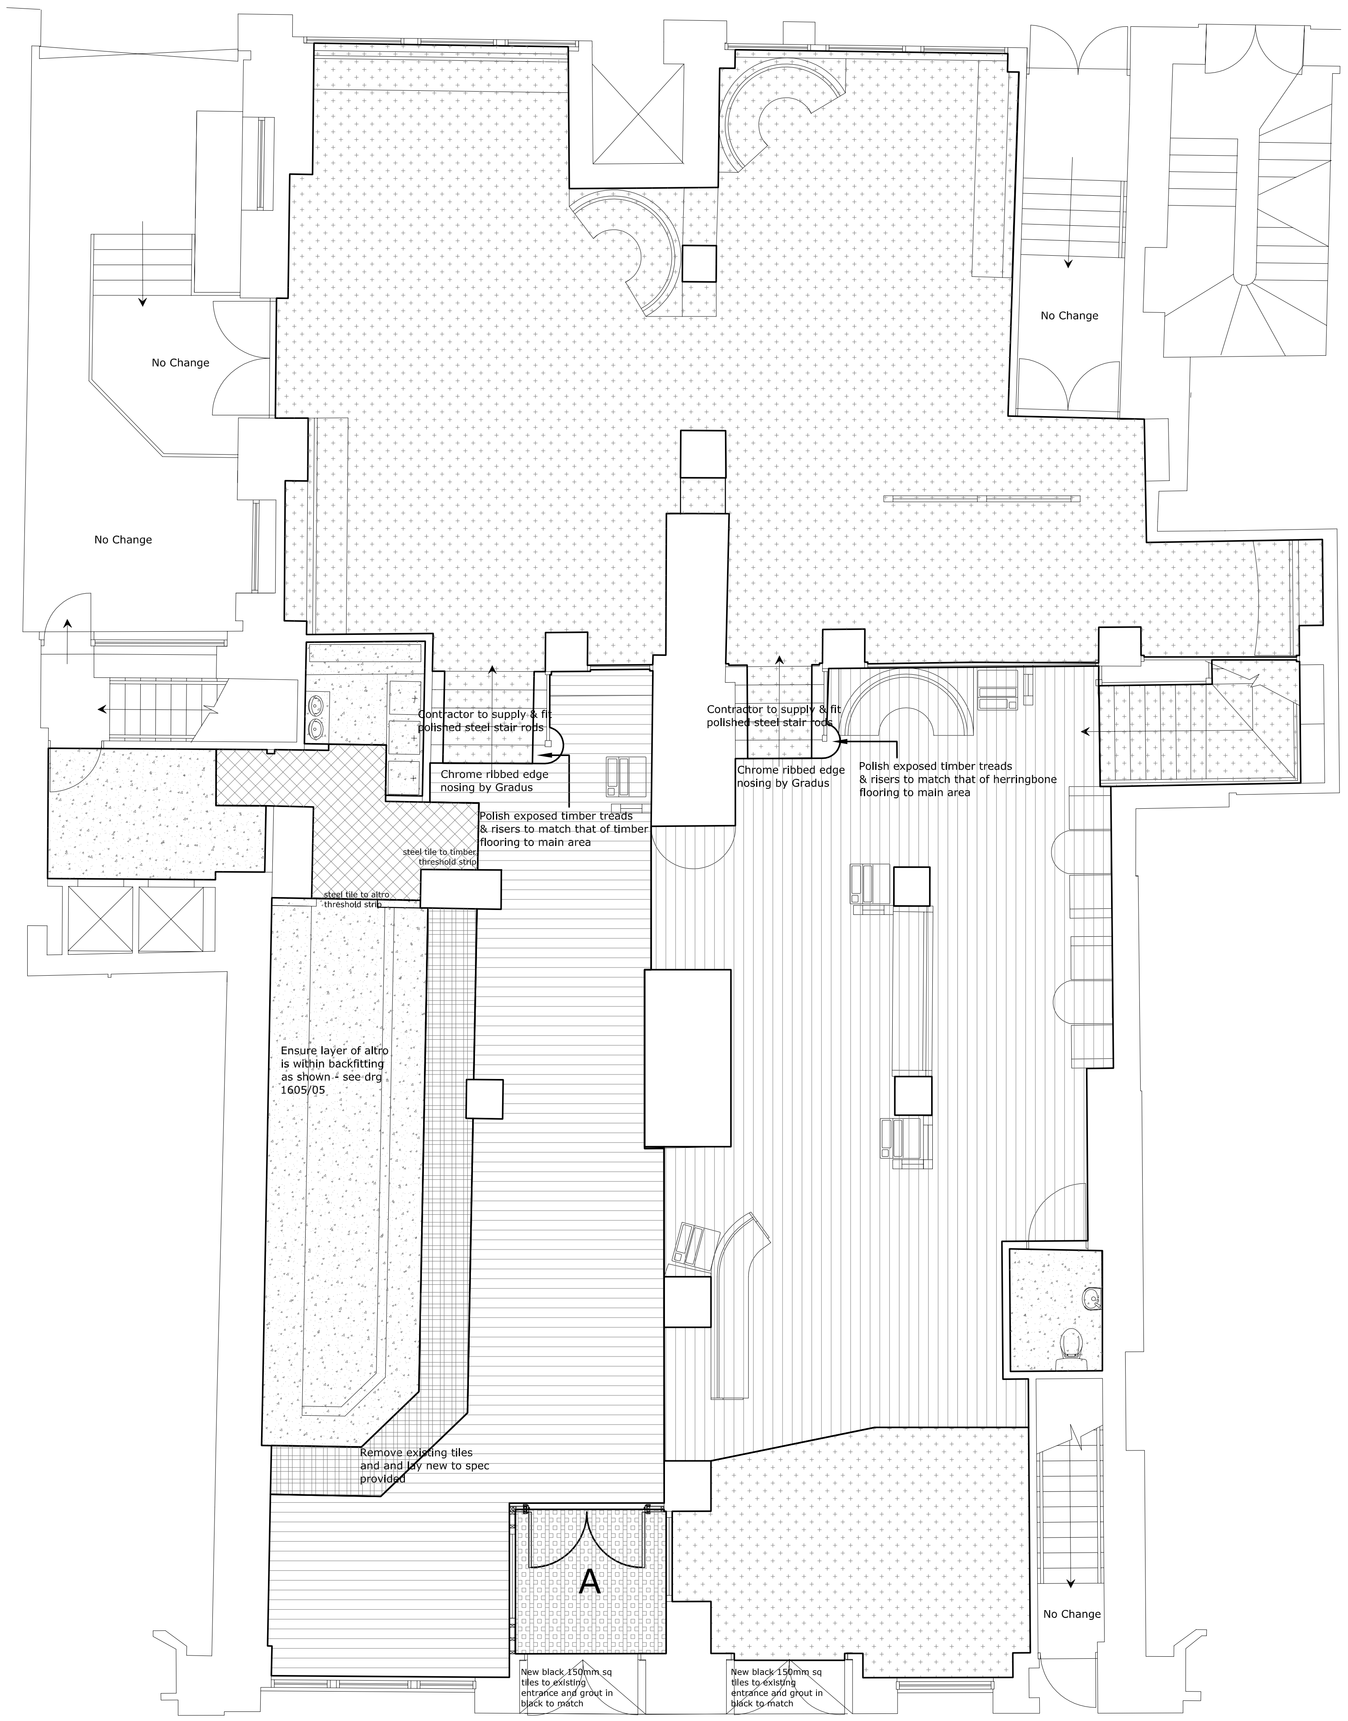

Ground Floor Plan
Scale 1:50

Flooring Key	
	2.5mm thick vinyl safety flooring with coved skirting, laid in accordance with manufacturers instructions. Manufacturer: Altro Flooring Ltd. Tel: 0990 480480 Ref: Altro Classic 25 - X2560 Colour: Jet Black
Bar Apron	400x400x10mm & 100x100x10mm Tile by Solus Ceramics Tel (0121) 753 0777, Allow for £30 per metre supply only - use with black grout and flexible adhesive under as recommended by supplier. 400x400mm tile cut with corners & insert contrast tile 100x100mm
	Carpet by Wilton Carpets Ref: Tarsus - BF699 D2, Axminister 7x8 laid on underlay All in accordance with manufacturers recommendations
	30mm thick recessed coir matting. Manufacturer: 'Brush Off' by Jaymart - Ref: Natural colour set in chrome angle frame
	Random width Solid Oak plank flooring stained to designers approval, samples required for stains prior planks been laid.
Toilets	400x400x10mm Tile by Solus Ceramics Tel (0121) 753 0777 Allow for £30 per metre supply only Ref: Travertine 1 collection, Abbey 35CT0648 - use with black grout and flexible adhesive under. Supply and lay bullnose skirting tile. All laid in accordance with manufacturers recommendations
	150x150 Tile by Solus Ceramics Tel (0121) 753 0777 Allow for £20 per metre supply only - use with black grout and flexible adhesive under. Supply and lay skirting tile to match
	Black tile to be cut down 145mm sq Ref SCT0030 Liquorice - by Solus Ceramics tel: 0121 7530777

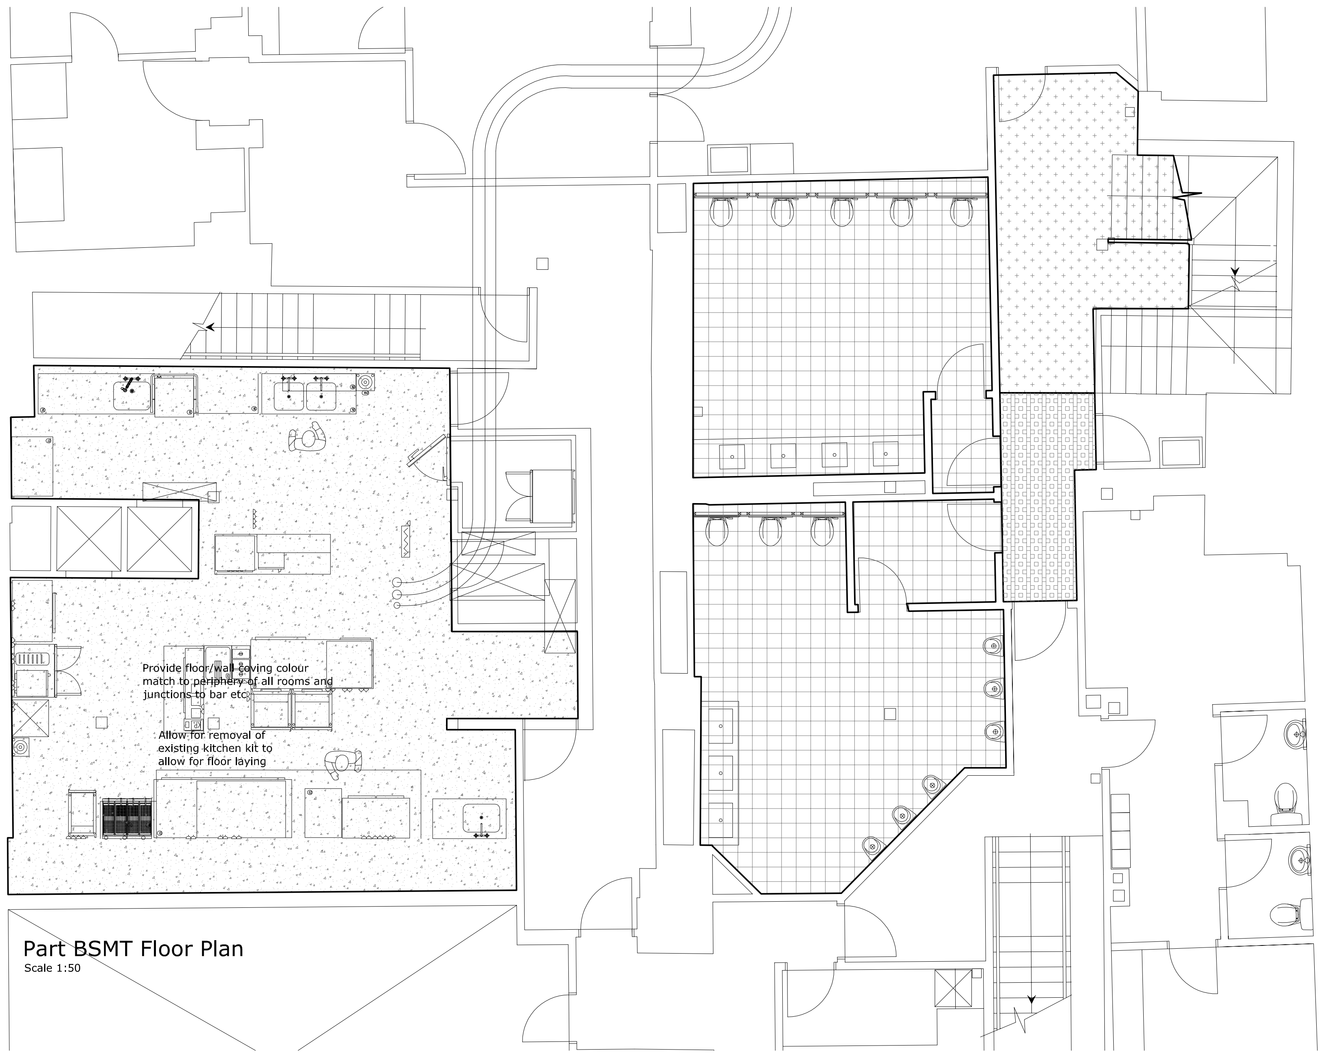

Part BSMT Floor Plan
Scale 1:50

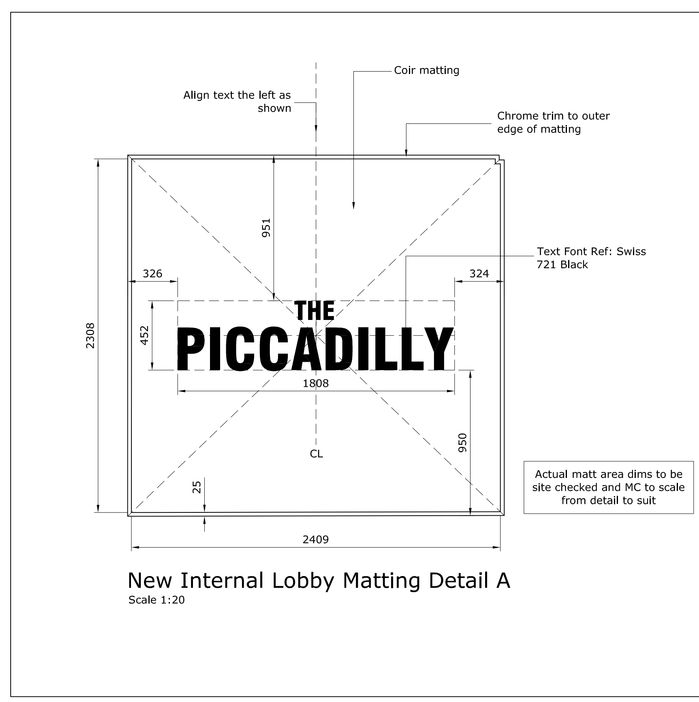

New Internal Lobby Matting Detail A
Scale 1:20

HARRISON DESIGN CO

15 Coleshill St, Sutton Coldfield, Birmingham B72 1SD
Telephone 0121-321 3030 Fax 0121-321 3035
e-mail : technical@harrisondesign.co.uk

CLIENT Mitchells & Butlers

PROJECT Tarsus
Piccadilly Manchester

DRG TITLE Floor Finishes

SCALE (@ A1)	1:50		
DATE	04-12-07	DRN BY	JDB
JOB NO	1605	DRG NO	08 B

©This drawing is the property of Harrison Design Company Ltd. Copyright is reserved by them and the drawing is issued on condition that it is not copied either wholly or part without the consent in writing of Harrison design Company Ltd. Figured dimensions to take preference over those scaled. All dimensions to be checked on site before commencement of any work or shop drawings. This drawing is to be read in conjunction with the specification when existing.