

NOTES:


FOR PLANNING ONLY

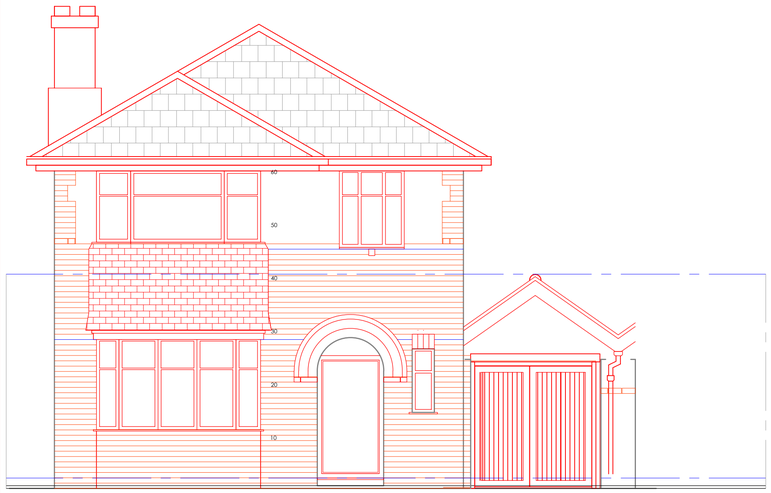


EXISTING FRONT ELEVATION

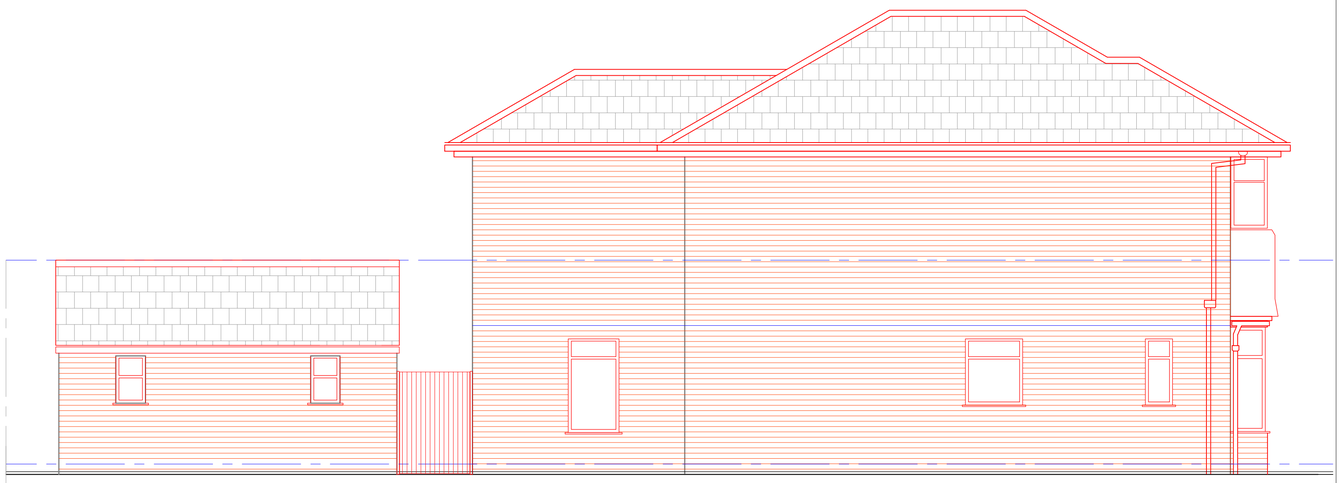

EXISTING SIDE ELEVATION

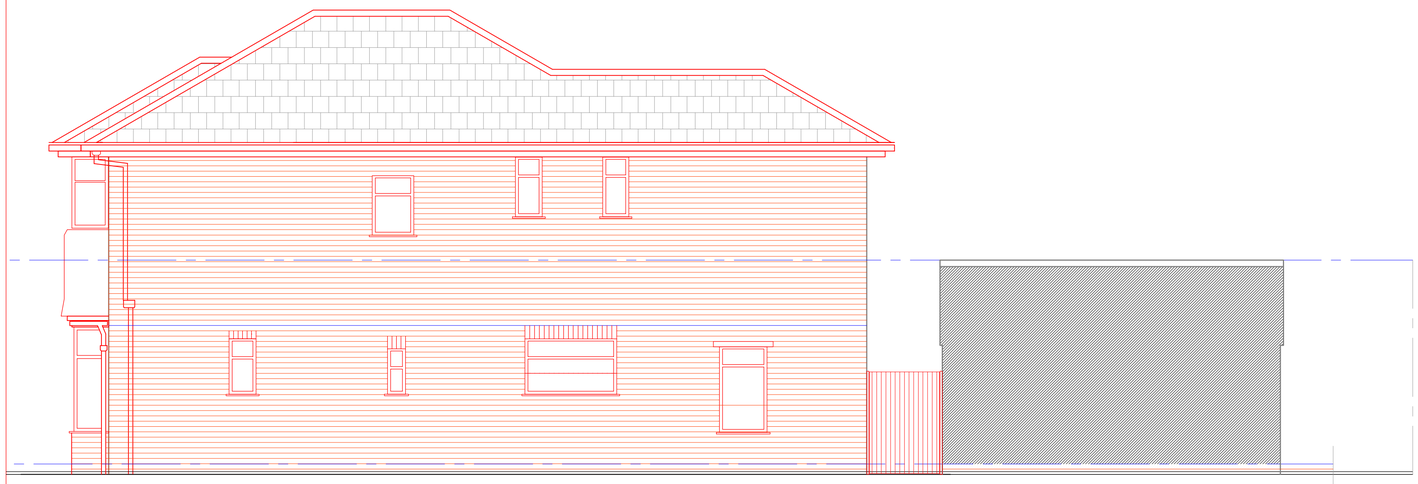

EXISTING SIDE ELEVATION

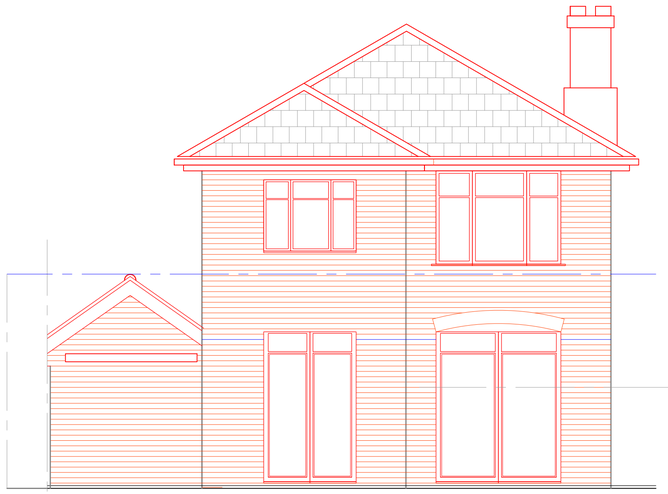

EXISTING REAR ELEVATION



ARCH DESIGNS

B.A.(HONS)ARCHITECTURE

Rev : .

Date: MAY 12

PROJECT: 1 HOLME ROAD M20 2TX
MANCHESTER

TITLE: EXISTING ELEVATIONS

Scale: 1:50

Date: MAY 12

Dwg. No: 02

REV	DATE	DESCRIPTION
Rev:	Date:	
REV	DATE	DESCRIPTION
Rev:	Date:	

Arch Designs. Tel: 07765322511

Project. 1 HOLME ROAD