

This drawing is the property of Technical Signs and must not be reproduced in part or in full without prior consent of Technical Signs.

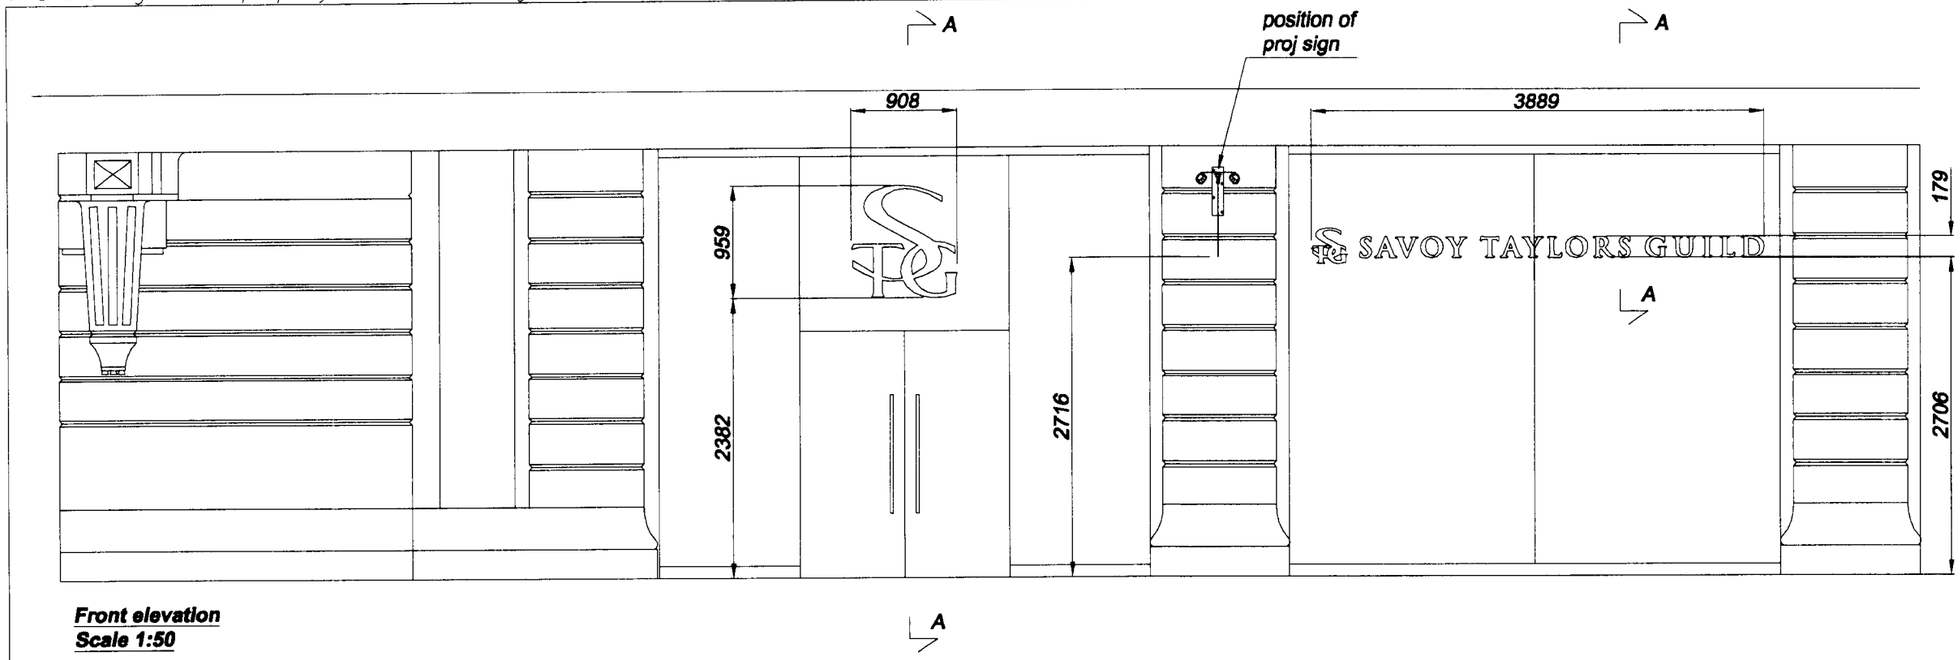

Front elevation
Scale 1:50

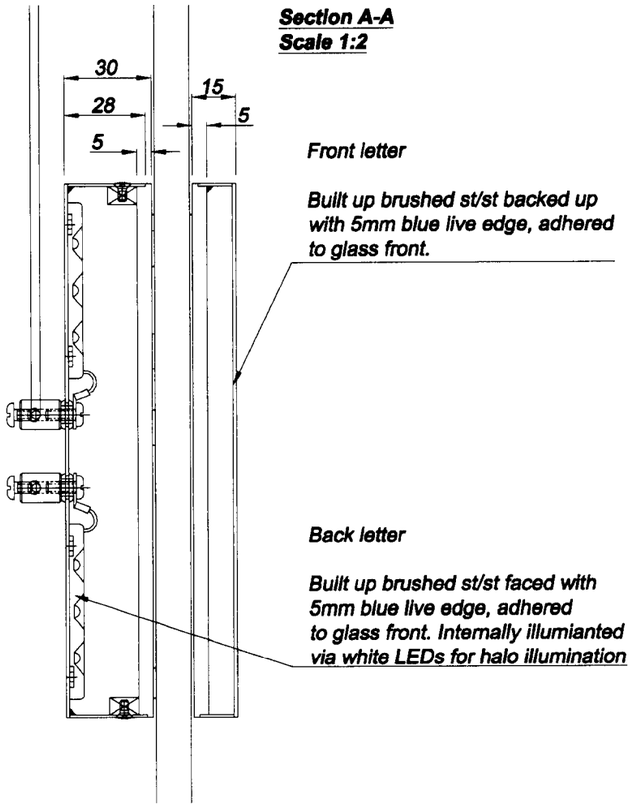

Section A-A
Scale 1:2

Front letter


Built up brushed st/st backed up with 5mm blue live edge, adhered to glass front.

Back letter

Built up brushed st/st faced with 5mm blue live edge, adhered to glass front. Internally illumianted via white LEDs for halo illumination

Projection sign - scale 1:10

Panel from 8mm aluminium finished satin black with applied fret cut 1.2mm brushed st/st text adhered to panel.
Bracket from m/st fitted with 2 no trough lights, all finished satin white.
Bracket fixed to column via 4 no M8 rawlbolts.

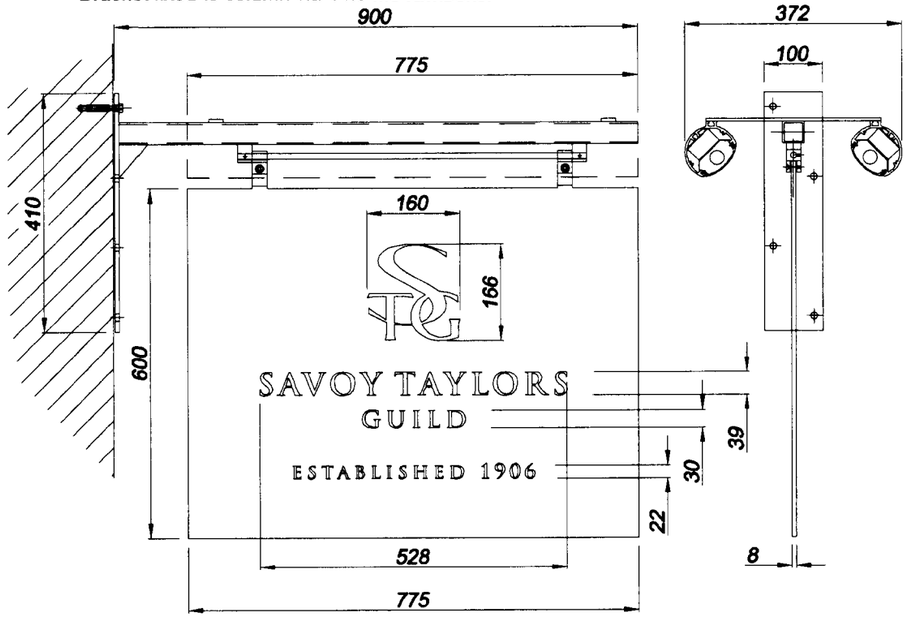

Rev	Modification	Date

Technical Signs
Floor 1 - Unit 3
Hille Business Centre
132 St Albans Road
Watford, Herts, WD24 4AE
Tel: 01923 811999
Fax: 01923 811998
E-mail: info@technicalsigns.co.uk

Client STG	
Address/Job details ST ANNES SQ MANCHESTER	
Job No	
Checked	Approved
Drawn by JC	Date 17.12.09
Scale 1:50 1:10 1:2 (A3)	Drawing No
Rev	

PDF created with pdfFactory trial version www.software-partners.co.uk