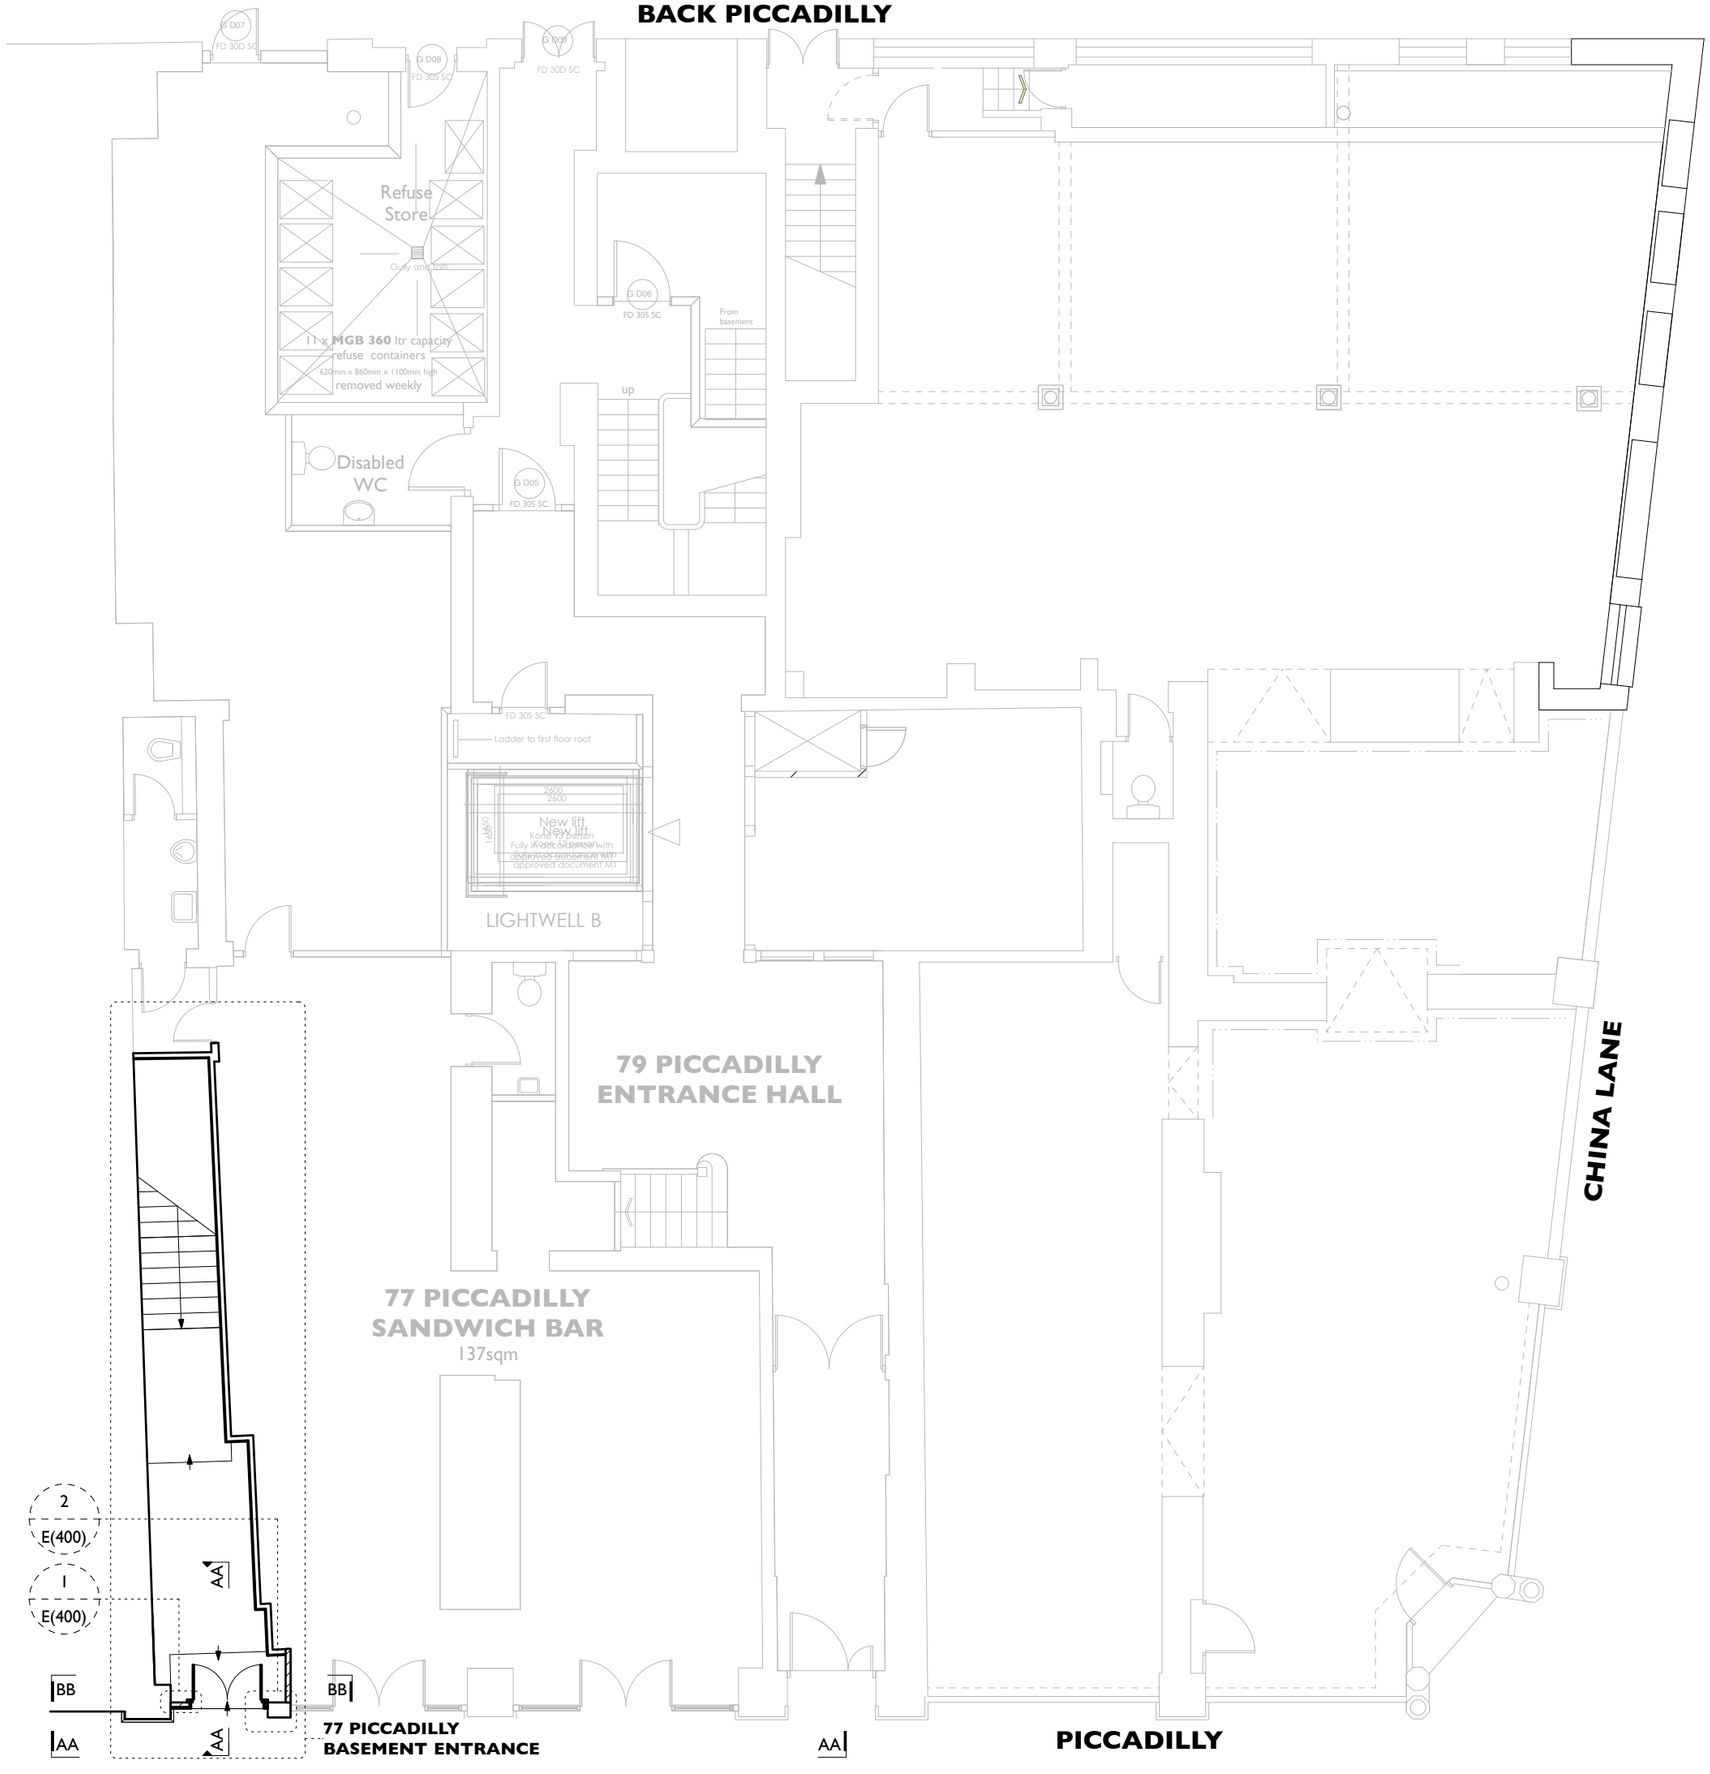


COPYRIGHT OF ATELIER MB LTD
DO NOT SCALE FROM THIS DRAWING
DIMENSIONS TO BE CHECKED ON SITE

NORTH

Key

- Existing
- BB Elevation Marker i.e Elevation BB
- BB Section Marker i.e Section BB

B	29 Apr 16	Ground floor context altered
A	15 Mar 16	Detail added to existing entrance

77 Piccadilly Basement

Ground Floor
Existing Floor Plan

scheme	1645
drwg no.	**E(110)**
rev	B
scale	**1:100@A3**
date first drawn	Feb 16
drawn	MM

***SK** sketch **P** proposed **T** tender **C** construction **AB** asbuilt*

www.ateliermb.co.uk
t 0161 236 0051
e architect@ateliermb.co.uk

Atelier MB
Urban Architects