
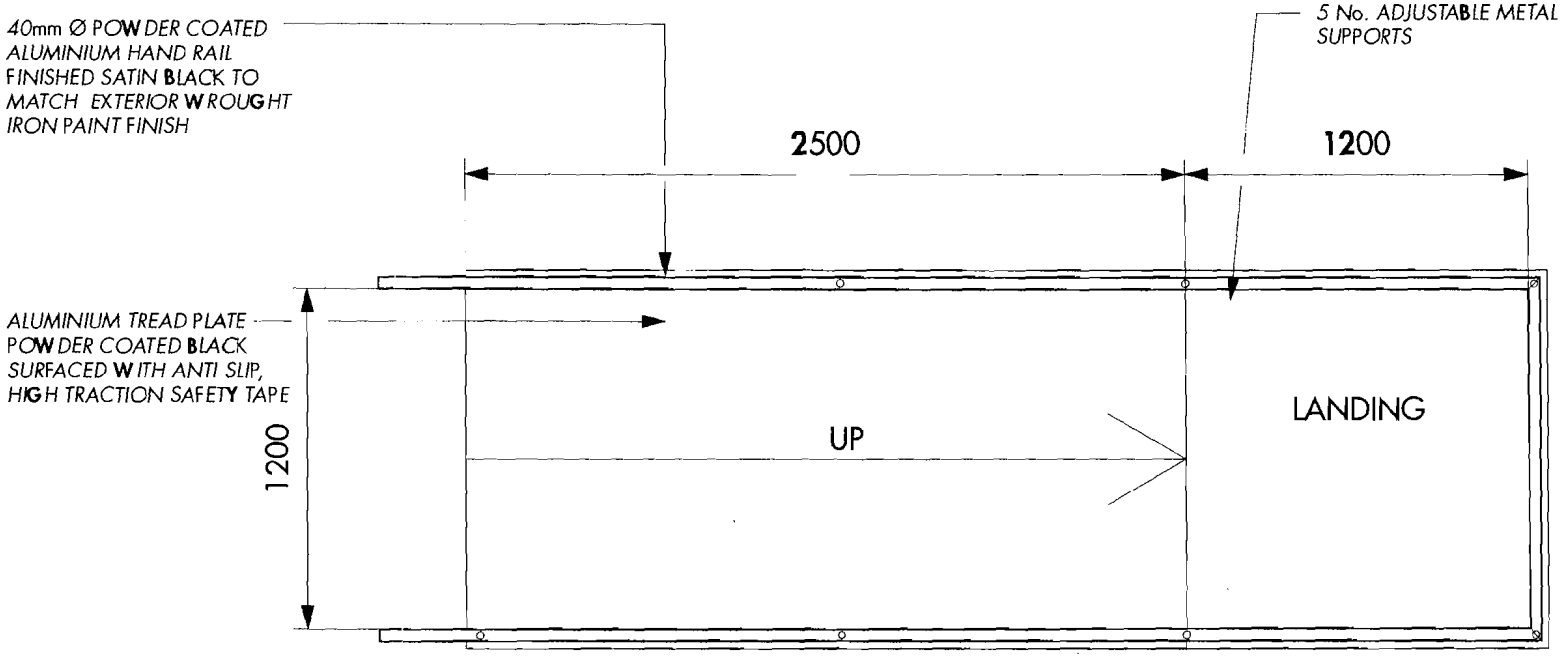


1 | RAMP - PLAN
SCALE: 1:25

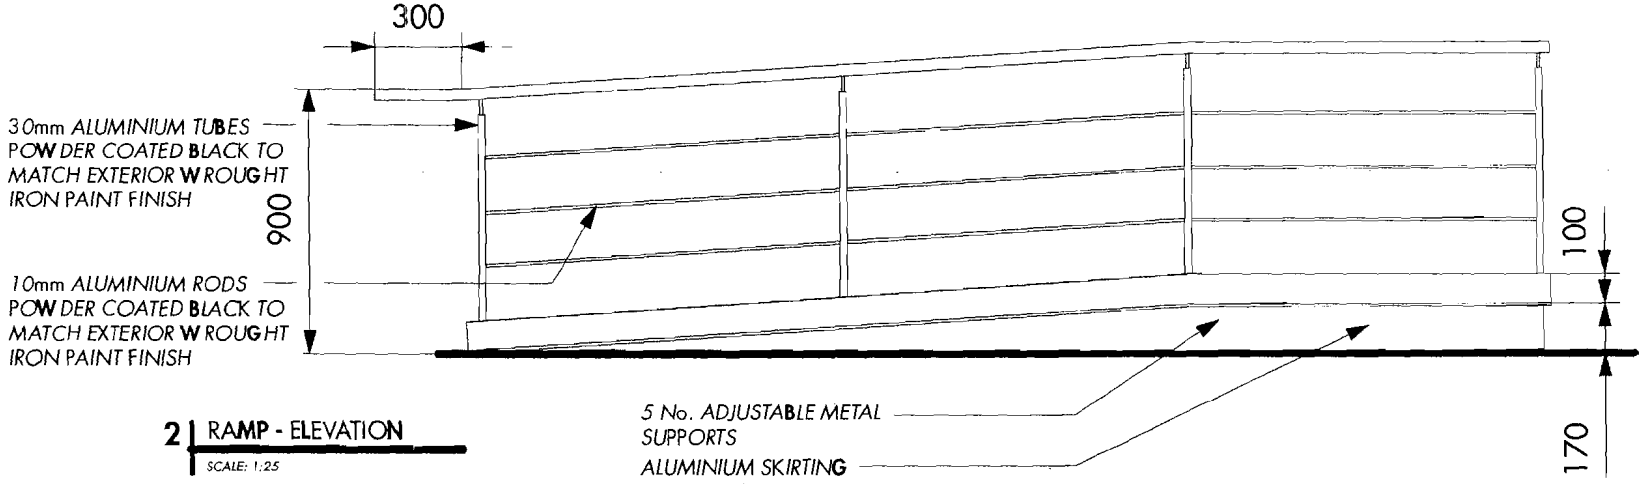

2 | RAMP - ELEVATION
SCALE: 1:25

SERAPH DESIGN

205 MOORSIDE RD.
URMSTON,
MANCHESTER M41 5SJ
TEL: 07971.012.257

ALL DIMENSIONS TO BE VERIFIED ON SITE.
DO NOT SCALE OFF DRAWING

All drawings, specifications, and designs © Seraph Design. 2008

REV	DATE	ISSUED FOR
A	28.06.08	INFORMATION
-	22.03.08	INFORMATION

LA DOLCE VITA
UNIT 1
CAMPFIELD AVENUE
MANCHESTER

RAMP DETAIL

SD #8001

A4.3