




FRONT ELEVATION

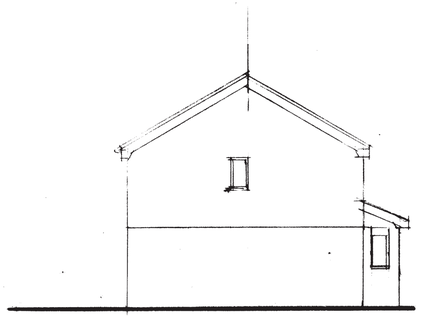


SIDE ELEVATION

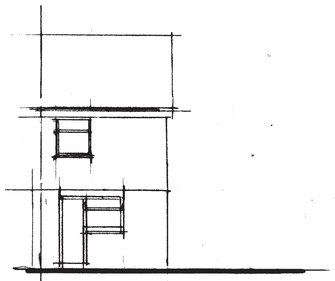

REAR ELEVATION

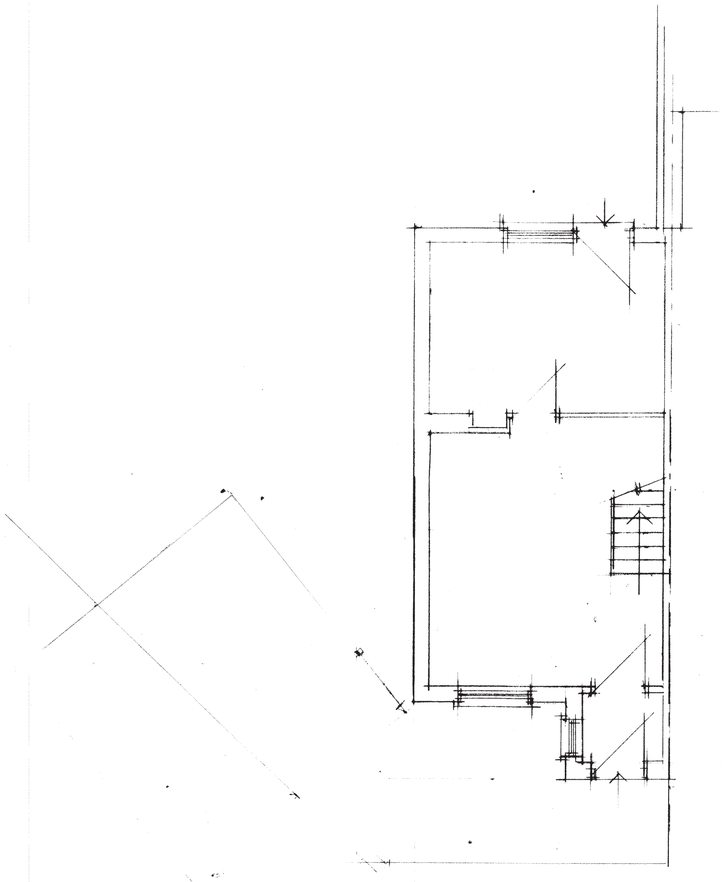

GROUND FLOOR PLAN

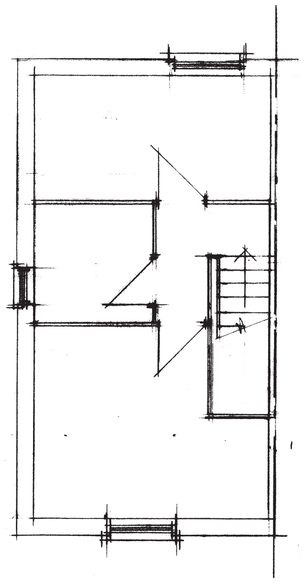

FIRST FLOOR PLAN

CLIENT
MR S CHOWDHURY
5 FOXLEY WALK
BELLE VIEW M12 4JZ

JOB TITLE
PROPOSED 1 & 2 STOREY SIDE AND REAR EXTENSIONS AND GARAGE

DRG. TITLE
PLANS AND ELEVATIONS AS EXISTING

HOLBOROW + ORMESHER Limited

architectural & interior design

Station House
Adams Hill
Knutsford
Cheshire WA16 6DN

telephone : 01565 652275
fax : 01565 750501

ISSUE	ORIGINAL	1	2	3	4	5	6	7
REVISION								
DATE								
DRAWN								
CHECKED								
APPROVED								

SCALE 1:50 & 1:100 at A1

DRAWING NUMBER 1658/15/01

M 313650 R