NOTE:DO NOT SCALE FROM THIS DRAWING.ALL DIMENSIONS TO BE CHECKED ON SITE.TO BE READ IN CONJUNCTION WITH ALL RELEVANT CONSULTANTS DOCUMENTATION

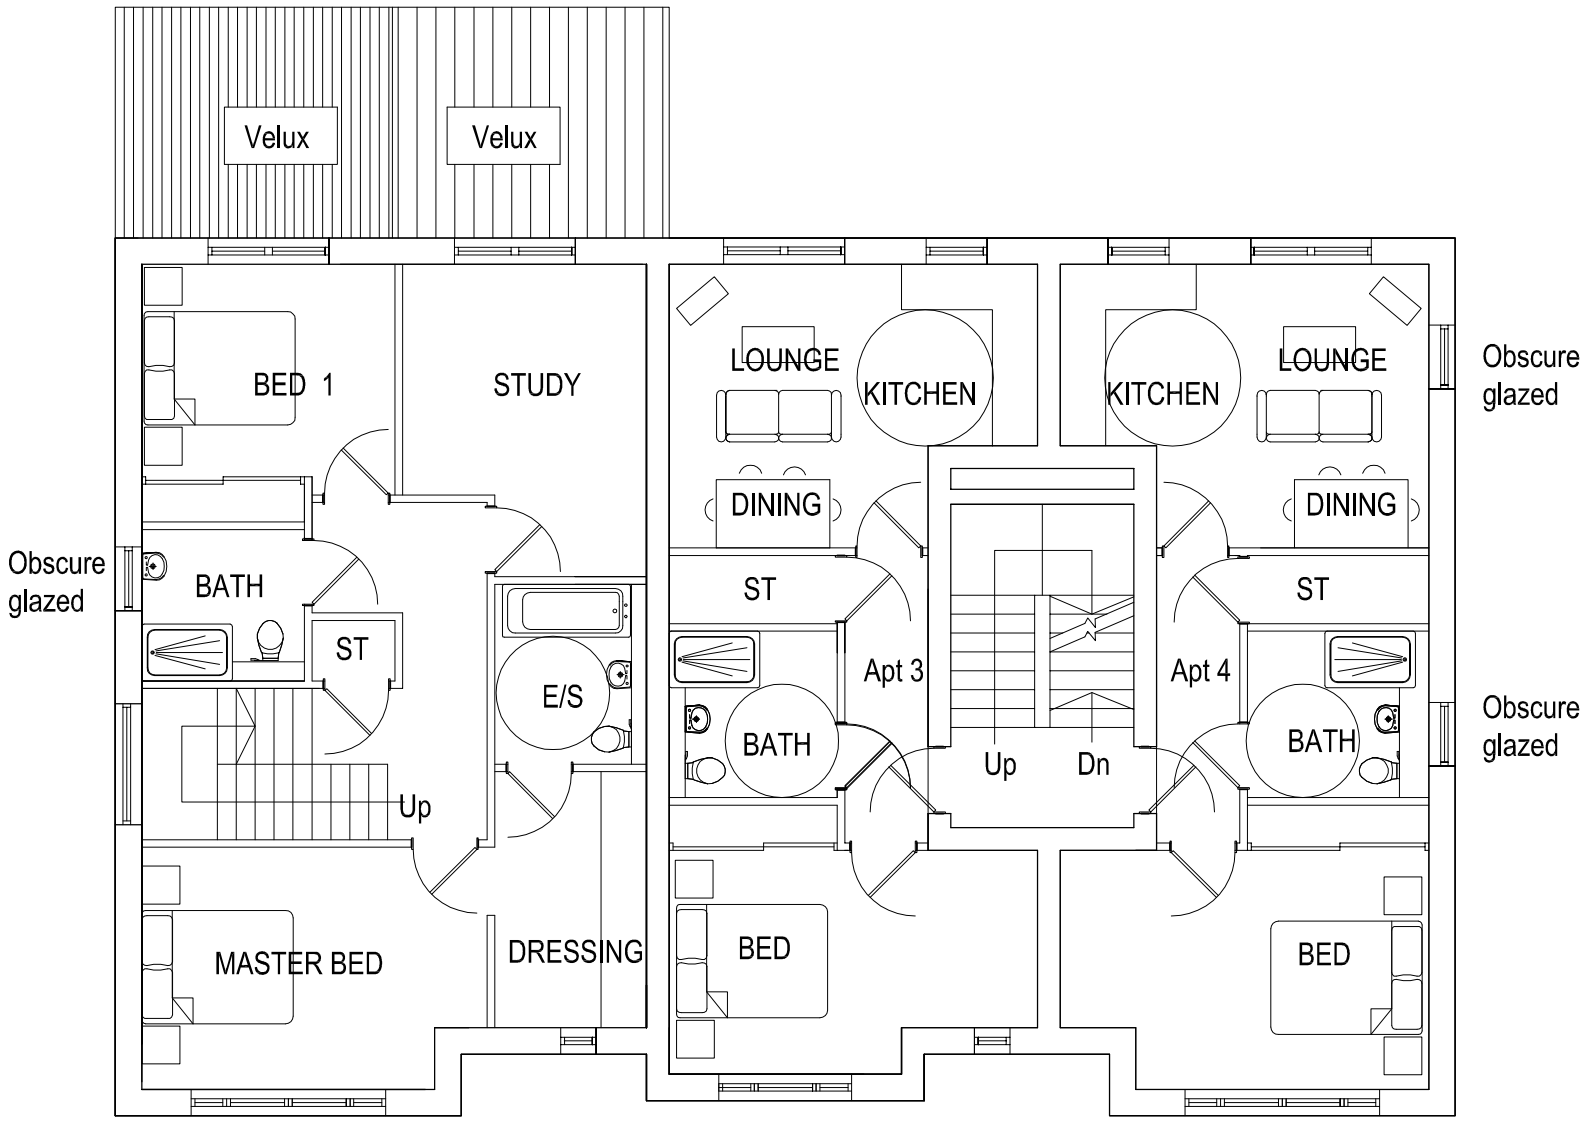

FIRST FLOOR

revision:	date:
-	-

client:	project:	drawing:
HARRINGTON HOUSE ESTATES LTD.	28-30 WELLINGTON ROAD, WHALLEY RANGE.	PROPOSED FIRST FLOOR PLAN

project no:	drawing no:	revision:	drawn:	checked:	date:	scale @ A3
6301	PS-05		SCP		06.12.12	1:100

street design partnership
architects
16 brewery yard deva centre trinity way salford m3 7bb t:0161 834 7262 f:0161 834 7112 e:info@street-design.net